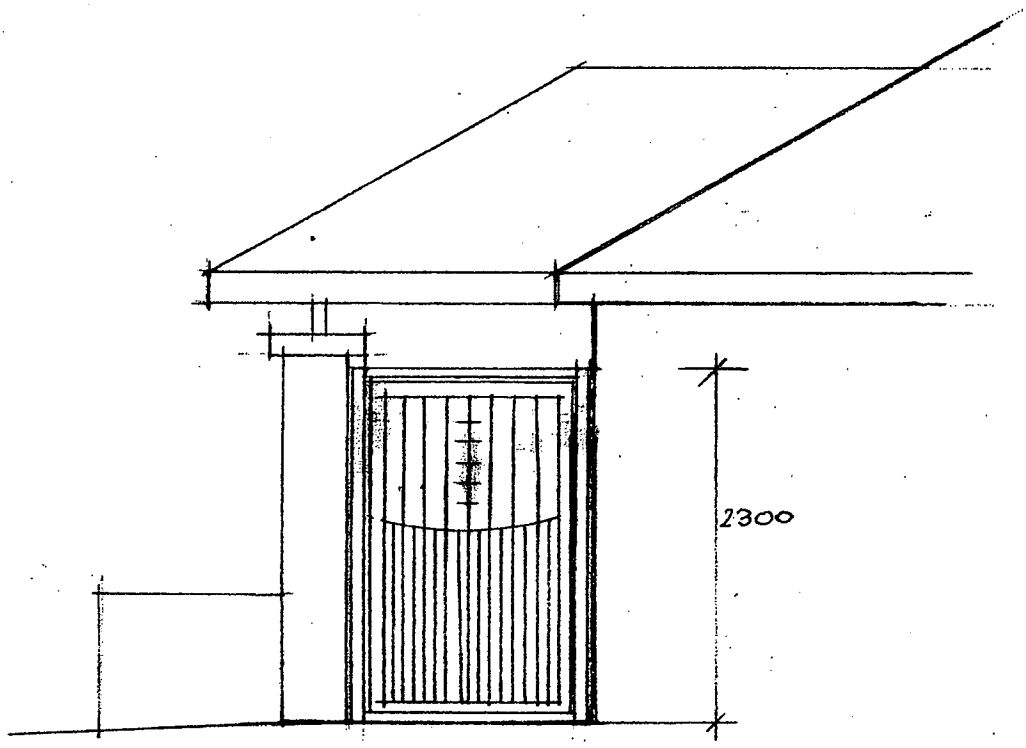

SIDE GATE ELEVATION . SOUTH EAST

DEVELOPMENT SERVICES

- 4 JUN 2008

RECEIVED

PROPOSED ALTERATIONS TO ACCESS & SECURITY FENCING.
MARKET BOSWORTH SURGERY BACK LANE . MARKET BOSWORTH CV13 OLD
PROPOSED SOUTH EAST ELEVATION.

SCALE 1:50	DWG No. M.B.04