DE[illegible]MENT
SER[illegible]ES
29 MAY 2008
RECEIVED

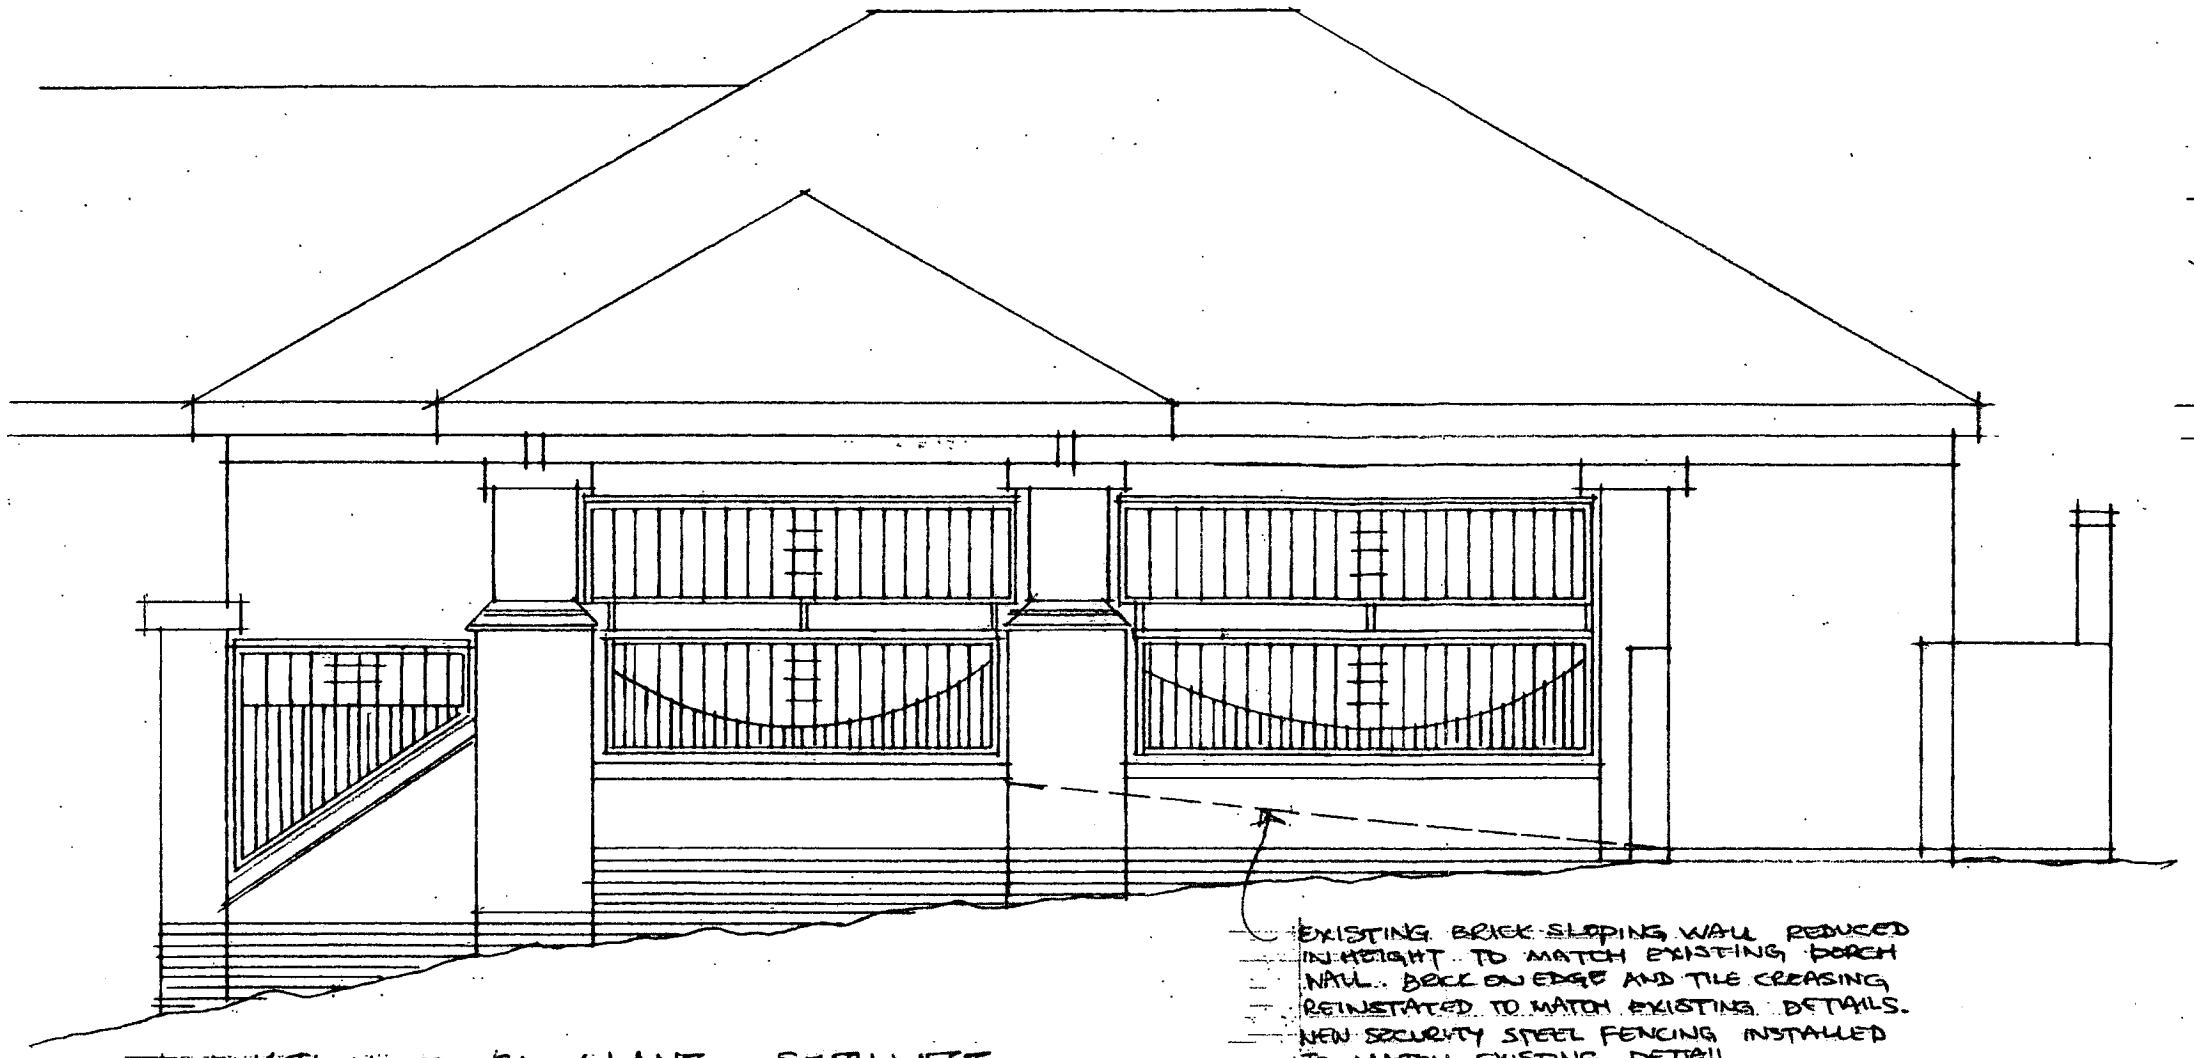

ELEVATION TO BACK LANE - SOUTH WEST

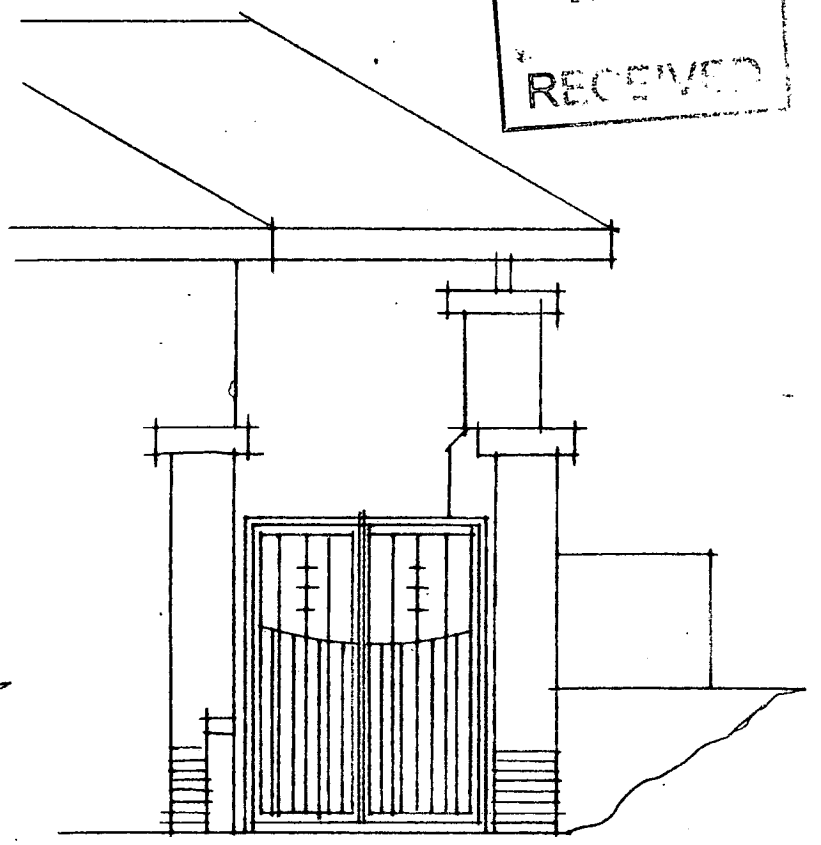

ELEVATION TO CAR PARK

FORM NEW SECURE ENTRANCE TO SURGERY STEPS. CONSTRUCT NEW BRICK PIERS WITH RECONSTRUCTED STONE CAPS TO MATCH EXISTING. INSTAL NEW STEEL DECORATIVE GATES.

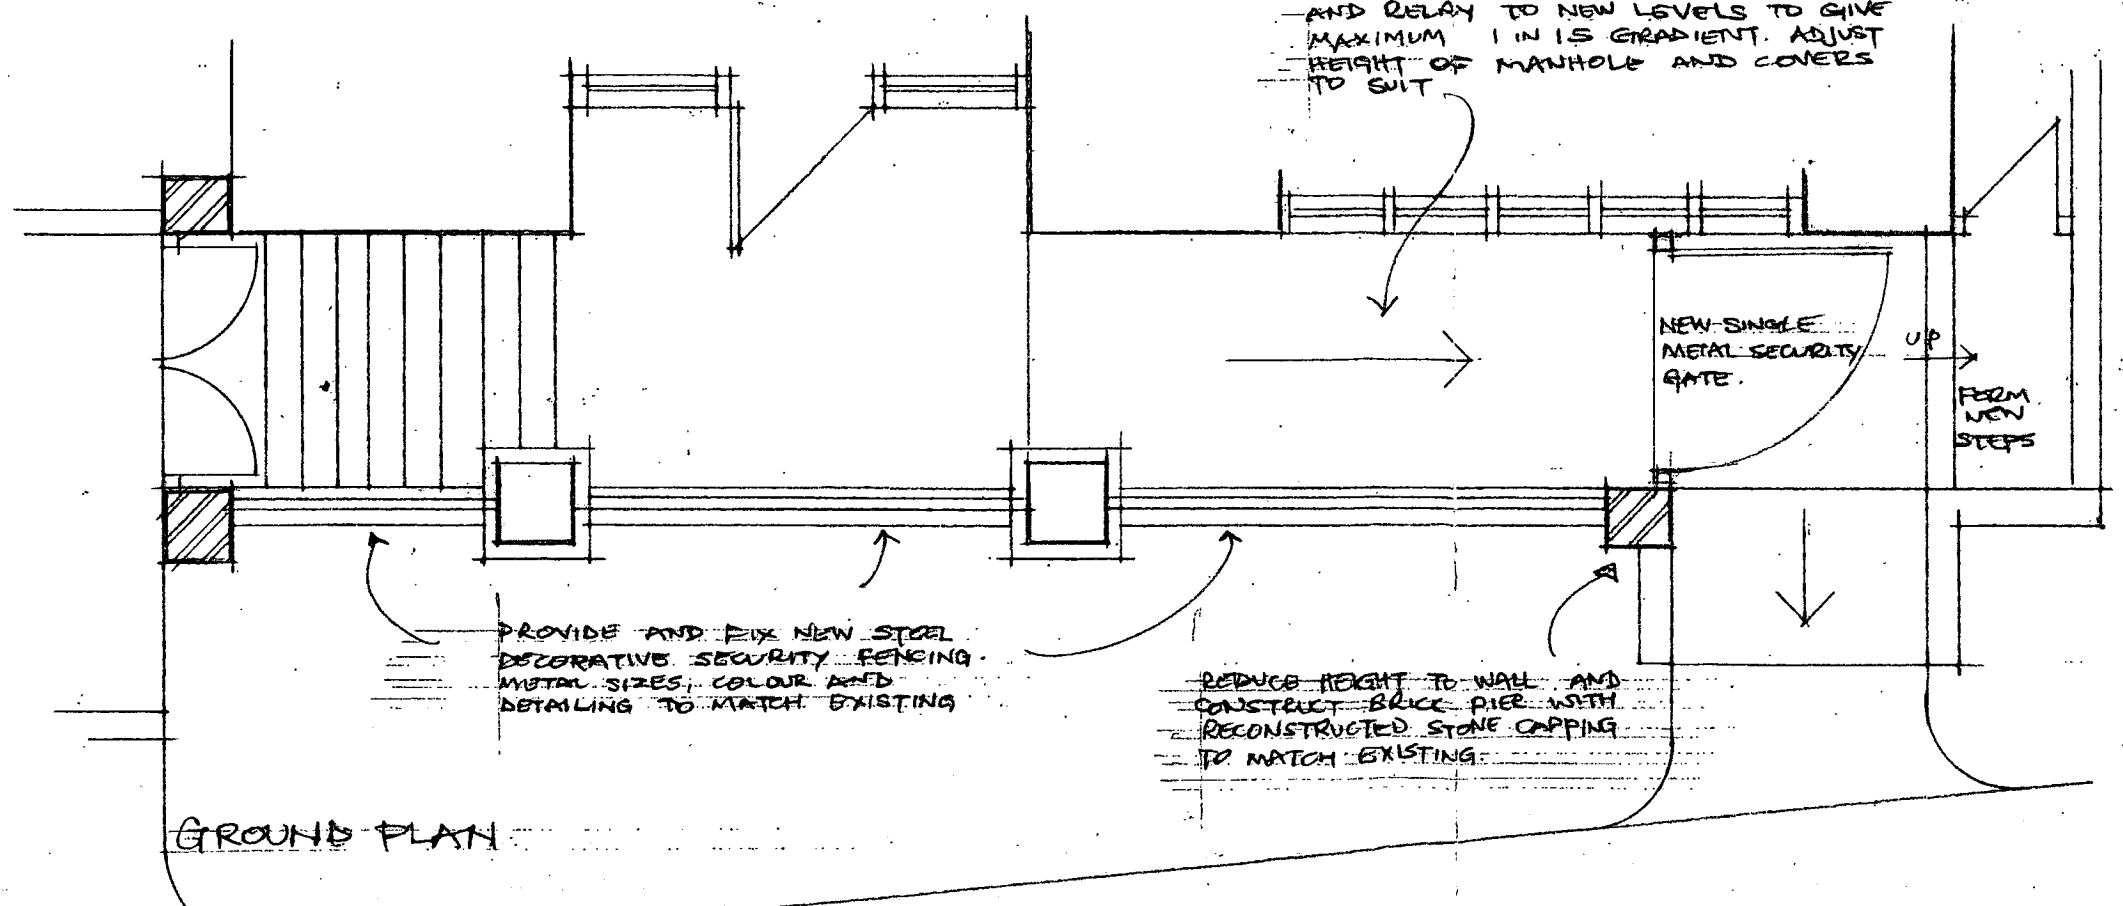

GROUND PLAN

A. 11.03.08	ENTRANCE LOCATION AMMENDED
B. 27.05.08	REDRAWN TO PLANNING OFFICERS RECOMMENDATIONS.
PROPOSED ALTERATIONS TO ACCESS & SECURITY FENCING.	
MARKET BOSWORTH SURGERY BACK LANE - MARKET BOSWORTH CV13 OLD	
PROPOSED PLAN & ELEVATIONS	
SCALE 1:50	DWG No. M.B.02B