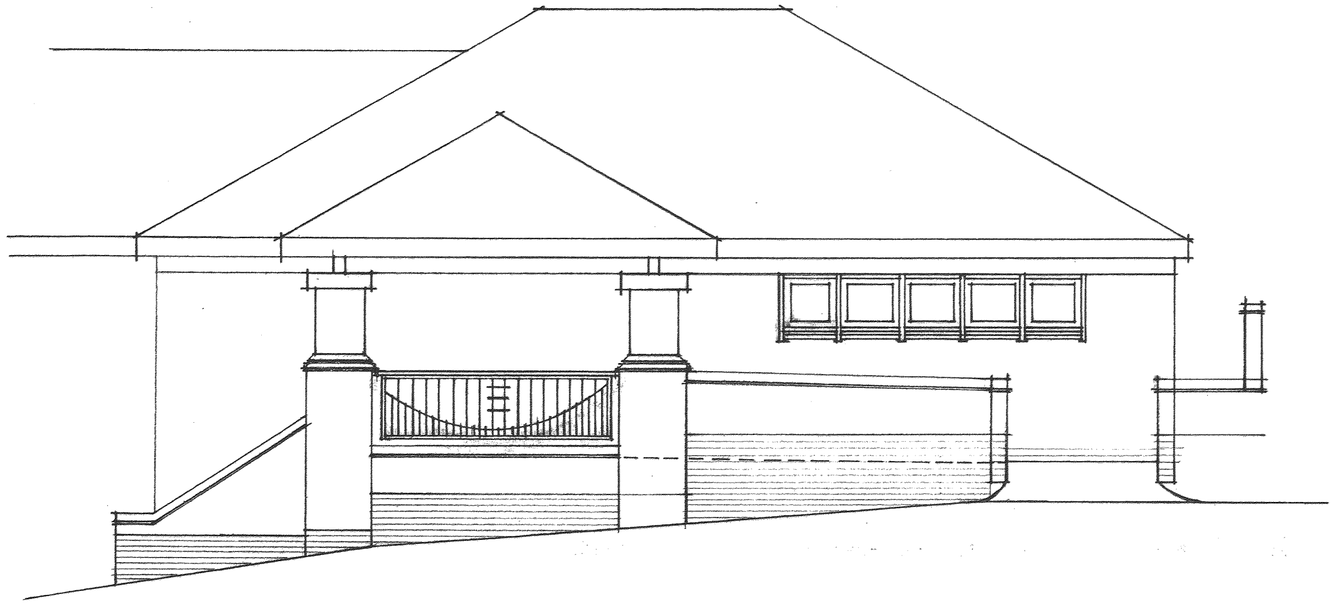

ELEVATION TO BACK LANE · SOUTHWEST

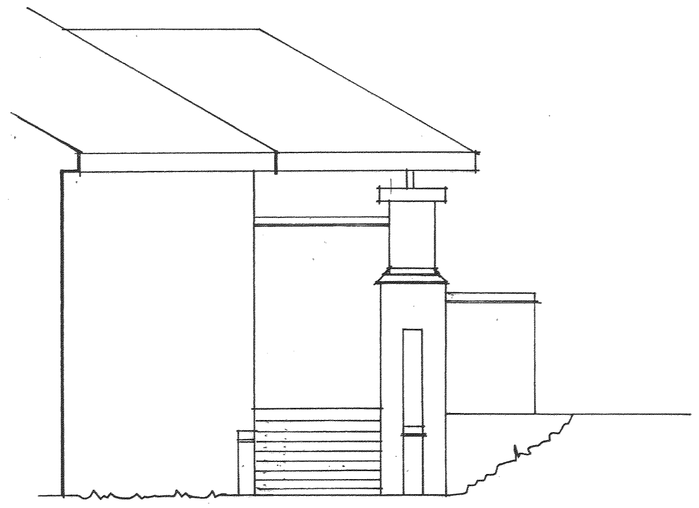

ELEVATION TO CAR PARK.

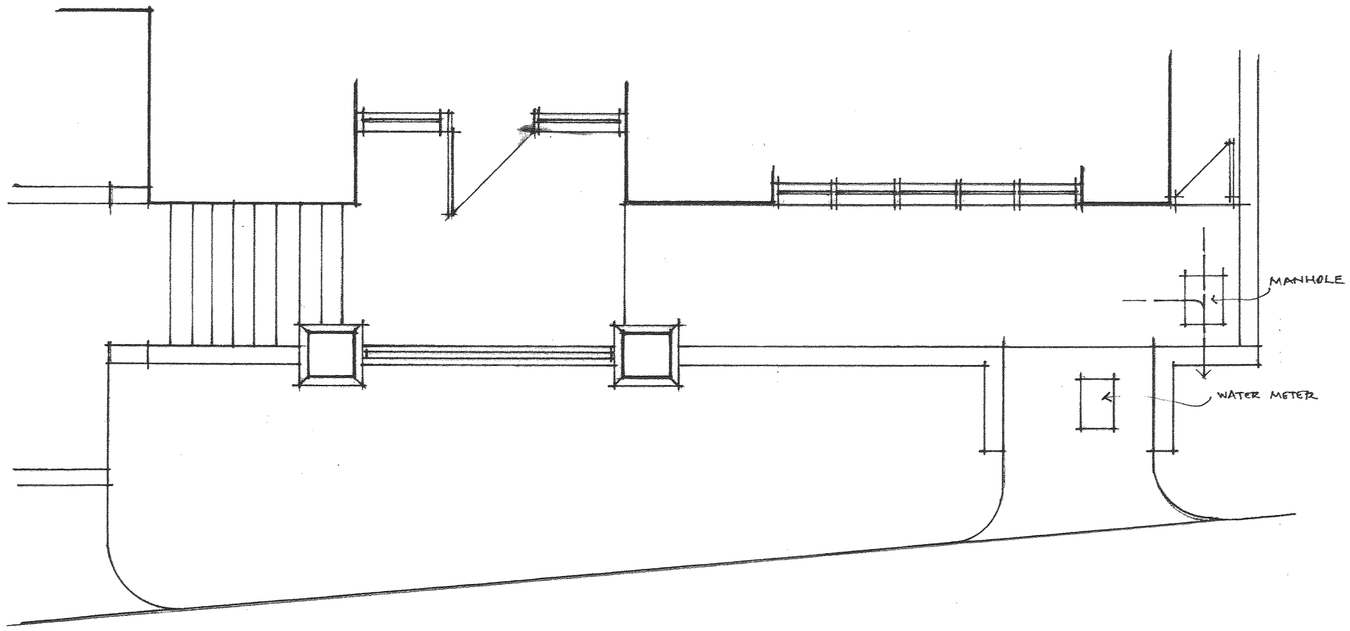


GROUND PLAN.

DEVEL SE 29 MA REC

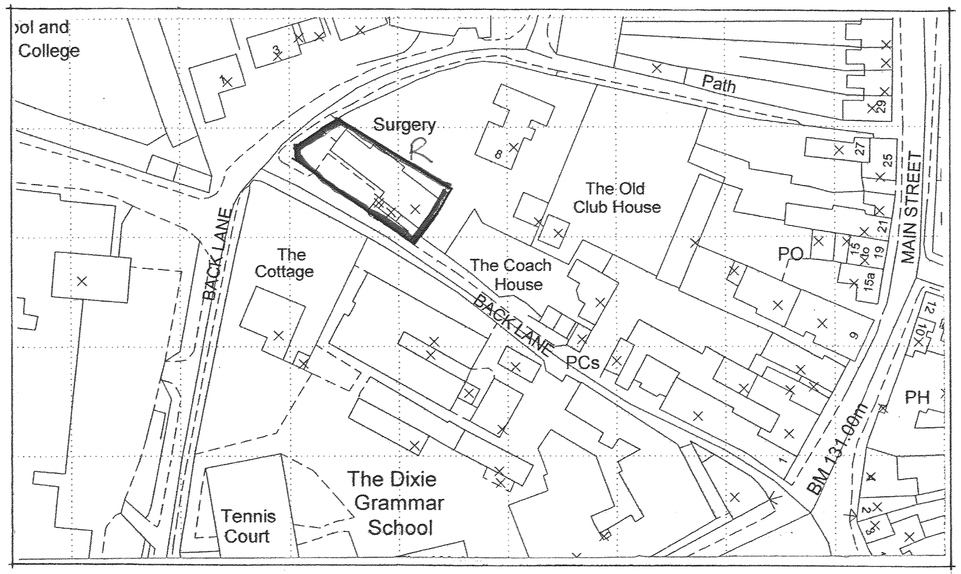


LOCATION PLAN 1:1000 Licence number 100020449.

| | | |
|---|---|---|
| PROPOSED ALTERATIONS TO ACCESS & SECURITY FENCING. | EXISTING PLAN & ELEVATIONS LOCATION PLAN. | |
| MARKET BOSWORTH SURGERY BACK LANE · MARKET BOSWORTH CV13 0LD | SCALE 1:50/1000 | DWG No. M.B.01 |