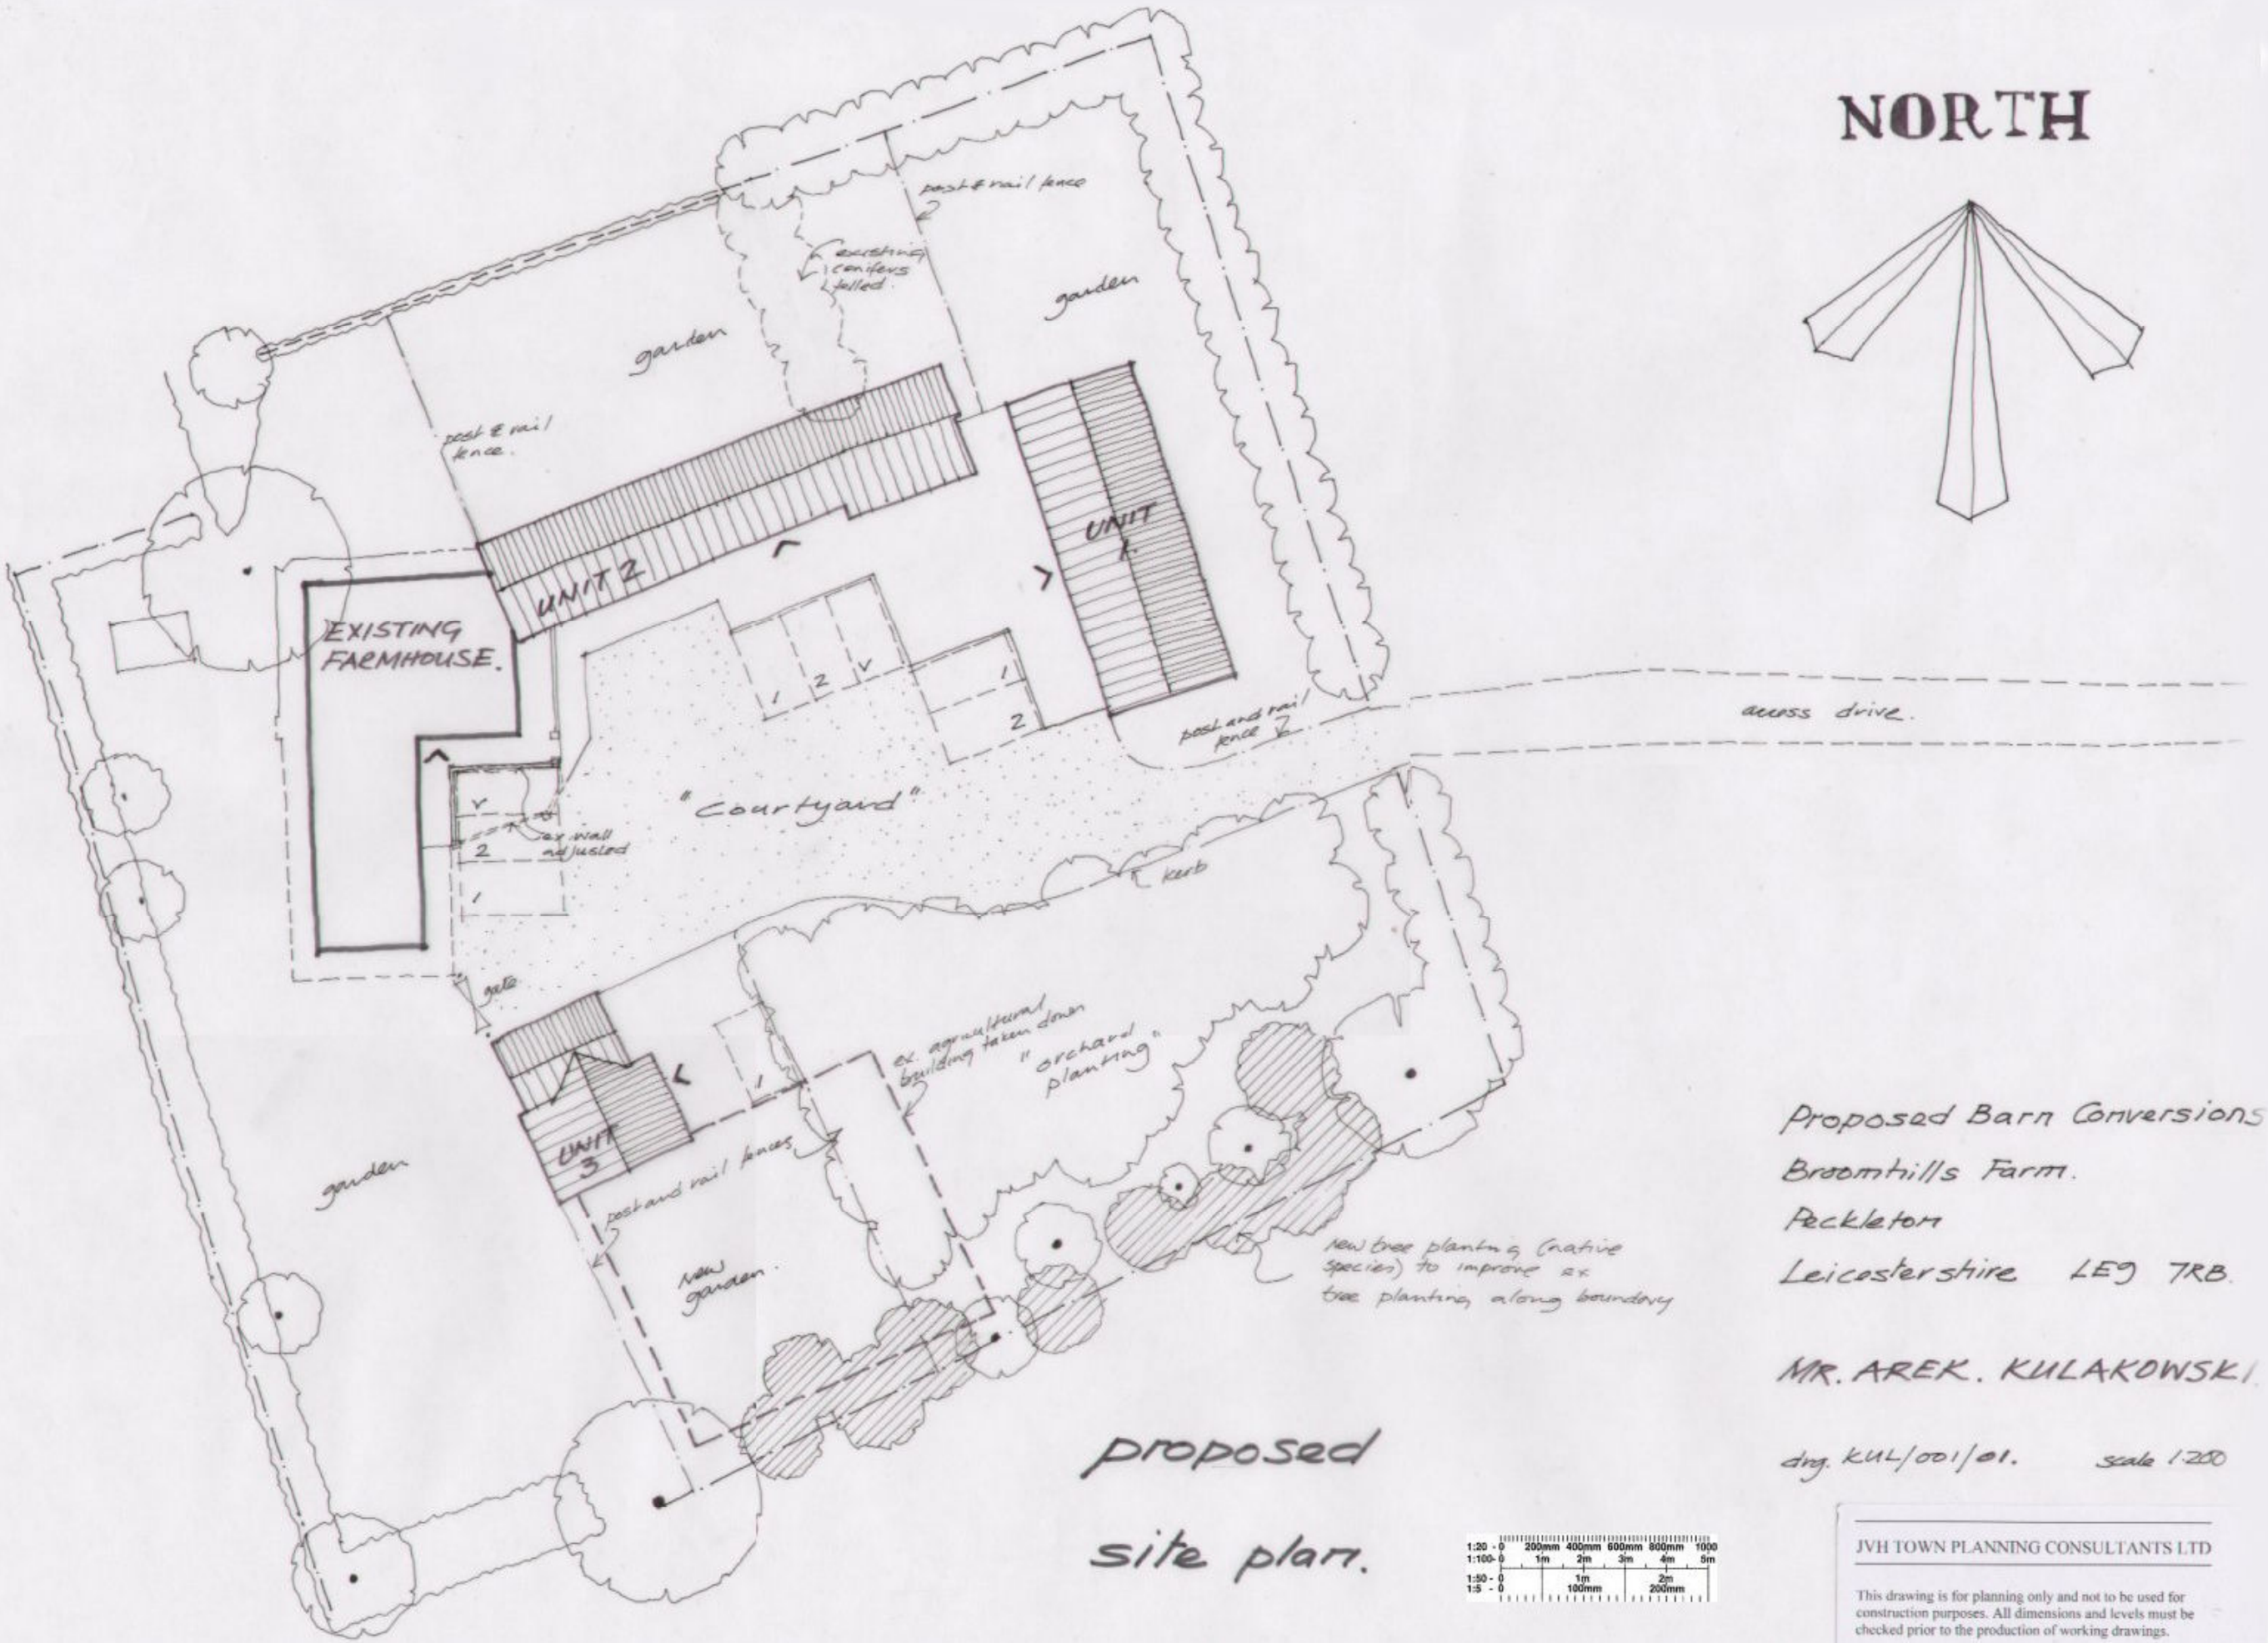


proposed

site plan.

1:20 - 0 200mm 400mm 600mm 800mm 1000
1:100 - 0 1m 2m 3m 4m 5m
1:50 - 0 1m 2m
1:5 - 0 100mm 200mm

Proposed Barn Conversions
Broomhills Farm.
Peckleton
Leicestershire LE9 7RB.

MR. AREK. KULAKOWSKI

dwg. KUL/001/01. scale 1:200

JVH TOWN PLANNING CONSULTANTS LTD

This drawing is for planning only and not to be used for construction purposes. All dimensions and levels must be checked prior to the production of working drawings.