


UNIT 2.

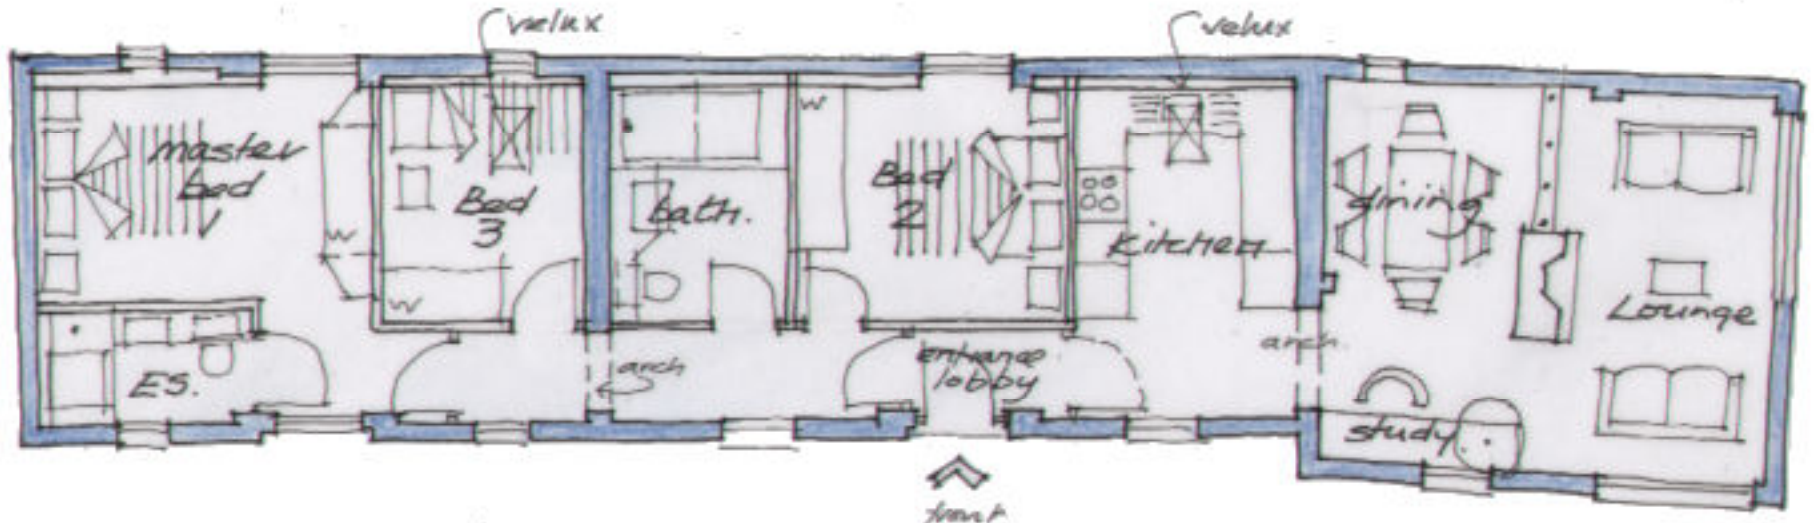


ground floor plan

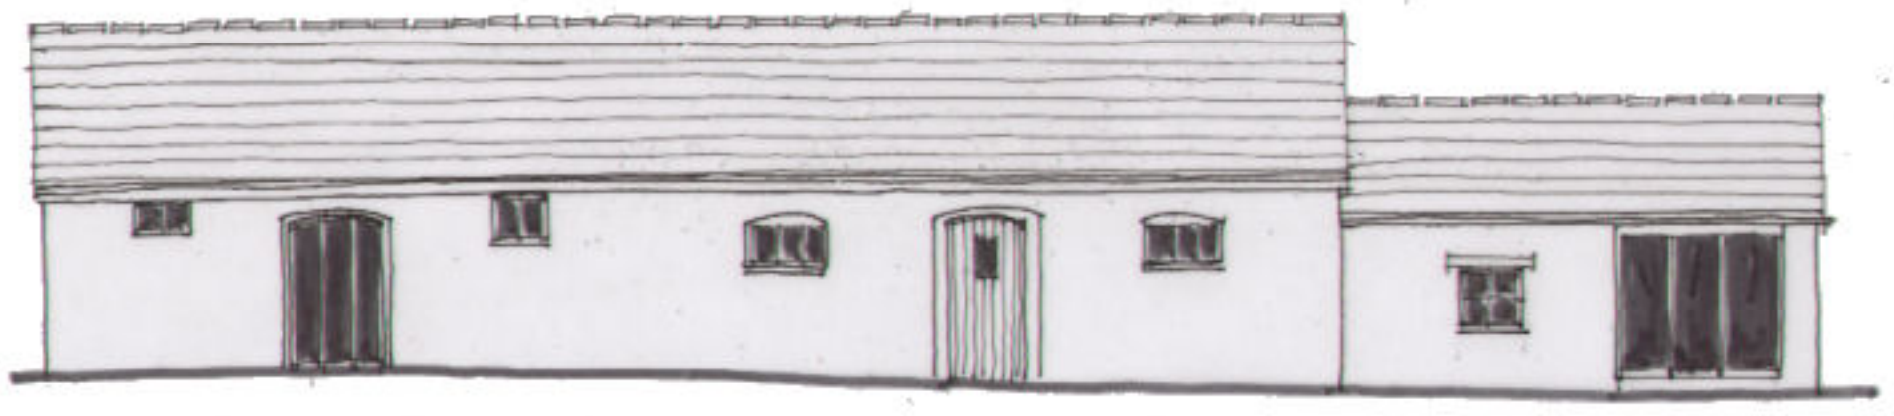


south

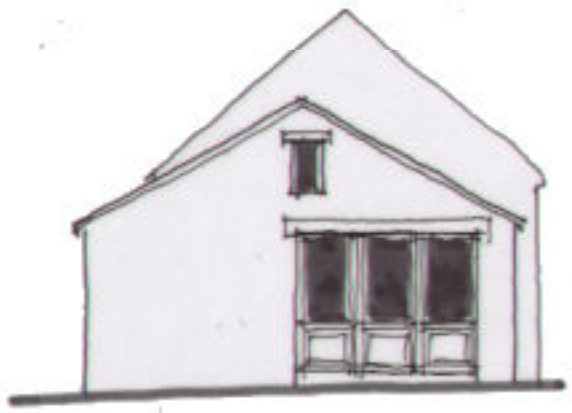

East

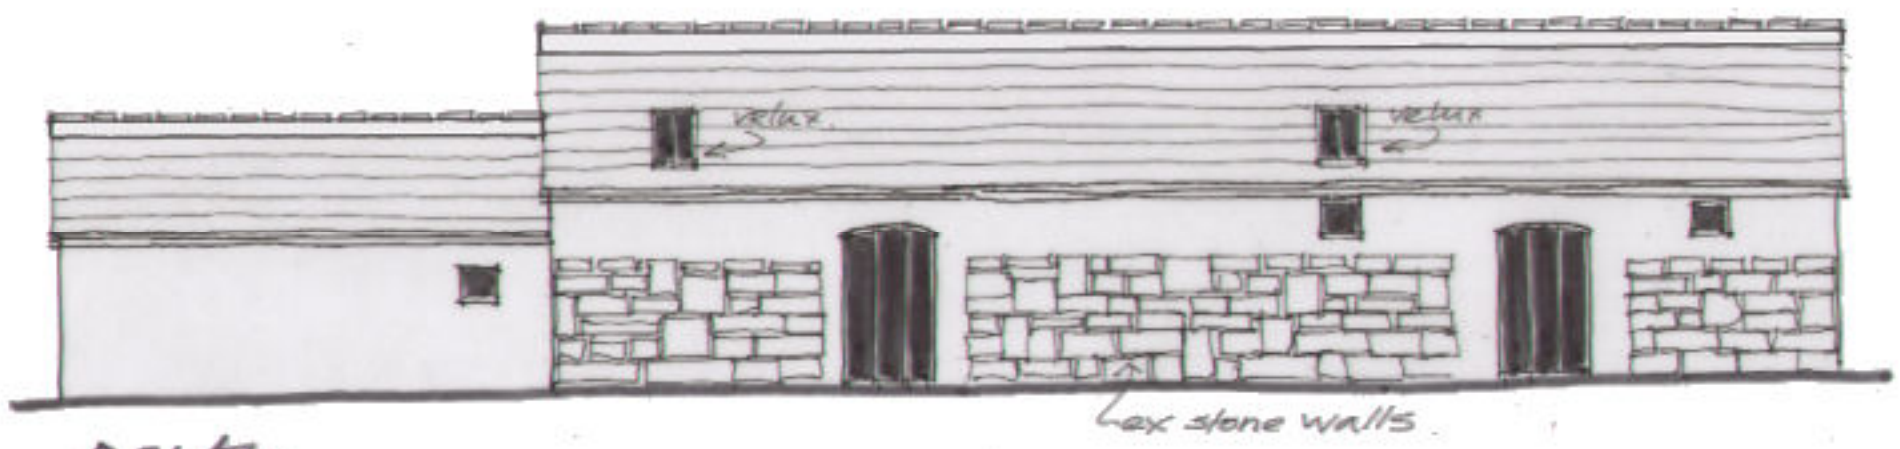

north

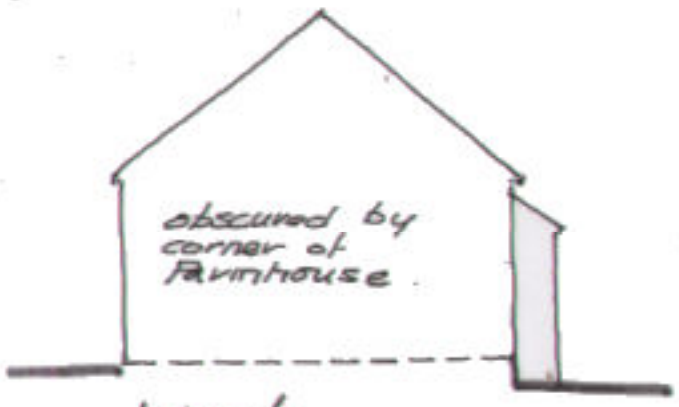

West.

dwg KUL/001/04. scale 1:100

proposed Barn Conversions : Broomhills Farm

Peckleton, Leicestershire LE9 7RB

MR AREK KULAKOWSKI.

1:20 - 0 200mm 400mm 600mm 800mm 1000
1:100- 0 1m 2m 3m 4m 5m
1:50 - 0 1m
1:5 - 0 100mm 2m 200mm

JVH TOWN PLANNING CONSULTANTS LTD

This drawing is for planning only and not to be used for construction purposes. All dimensions and levels must be checked prior to the production of working drawings.