

XTG SIDE ELEVATION FACING 49

XTG FRONT ELEVATION

XTG SIDE ELEVATION FACING 45

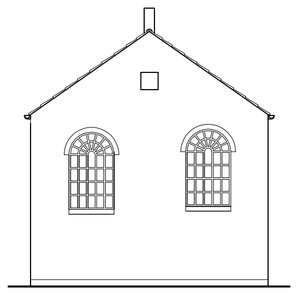

XTG REAR ELEVATION



ELEVATION ALONG STREET

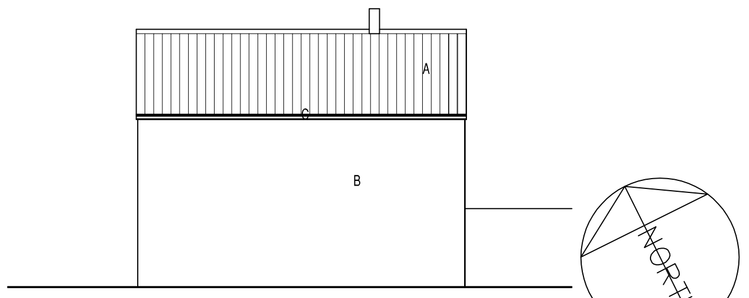

PROPOSED SIDE ELEVATION FACING 49

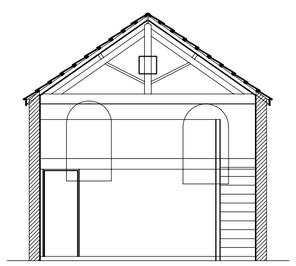

ELEVATION IN
DIRECTION ARROW A

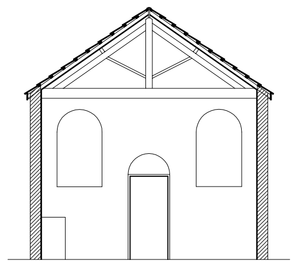

ELEVATION IN
DIRECTION ARROW B

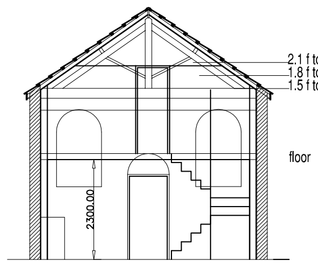

ELEVATION IN
DIRECTION ARROW C

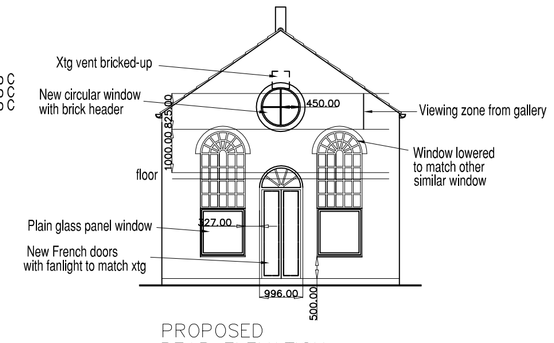

PROPOSED
REAR ELEVATION

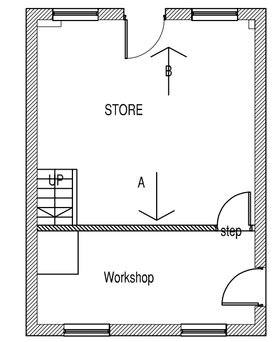

XTG GROUND
FLOOR LAYOUT

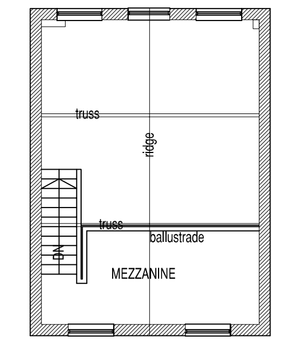

XTG MEZZANINE
FLOOR LAYOUT

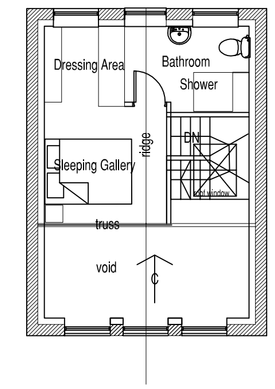

PROPOSED MEZZANINE
FLOOR LAYOUT

GROSS FLOOR AREA 18.99sqM

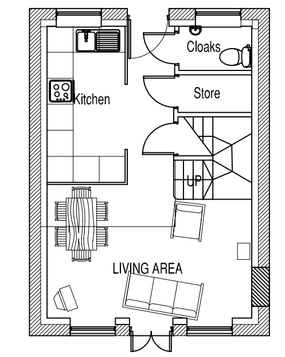

PROPOSED GROUND
FLOOR LAYOUT

GROSS FLOOR AREA 32.36sqM



EXISTING SITE LAYOUT

SCALE 1/ 200

PROPOSED SITE LAYOUT

SCALE 1: 200

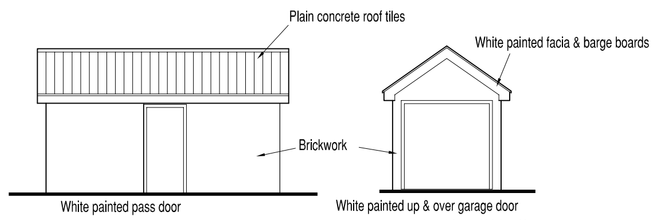

ELEVATION OF
GARAGE to
GARDEN

ELEVATION OF
GARAGE to
STATION ROAD

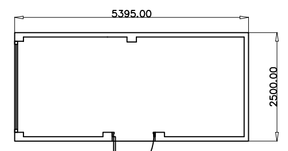

PLAN OF GARAGE

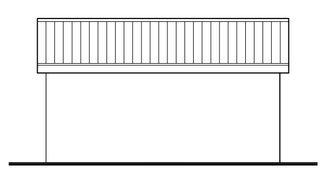

ELEVATION OF
GARAGE to
PUBLIC FOOTPATH

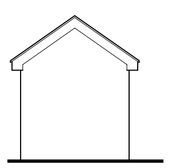

ELEVATION OF
GARAGE to
FIELD

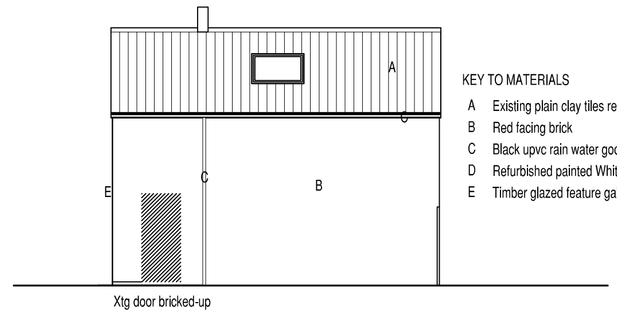

PROPOSED SIDE ELEVATION FACING 45

Stewart G Anderson Dip Arch (Leics) RIBA
The Rowans, 28 Wykin Lane,Stoke Golding,
Nuneaton, Warwickshire, CV13 6 HN.
Telephone 01455 212733
Mobile 07894986449
Email s754art@aol.com

Stewart G
Anderson
Dip. Arch (Leics) RIBA

consulting architect

Client
Mr & Mrs A E WHITE

Job Title
PROPOSED CONVERSION OF
OUTBUILDING TO DWELLING at
45 STATION ROAD STOKE GOLDING
CV13

Drawing Title
SCHEME PROPOSALS
PLANS & ELEVATIONS

Drawing Number
2008 / 009 / 01G

Do not scale.Contractors must check all dimensions on site before preparing production drawings or commenncing any work. This drawing and its designs is the copy right of S.Anderson Consulting Architect and may not be reproduced in any form whatsoever without his prior written consent.

Drawing Revisions
Rev A Alternative scheme added 8 th July 2008
Rev B Drawing developed for planning application 28 th August 2008
Rev C External stores added garage revised 1st October 2008
Rev D Revised following consultations with planning Officer 28th October 2008
Rev E Revised following consultations with planning Officer 23rd December 2008
Rev G Revised scheme following Planning Refusal 4th March 2009

Scale
1 / 100 @ A1

Date
29th May 2008

Drawn
SGA