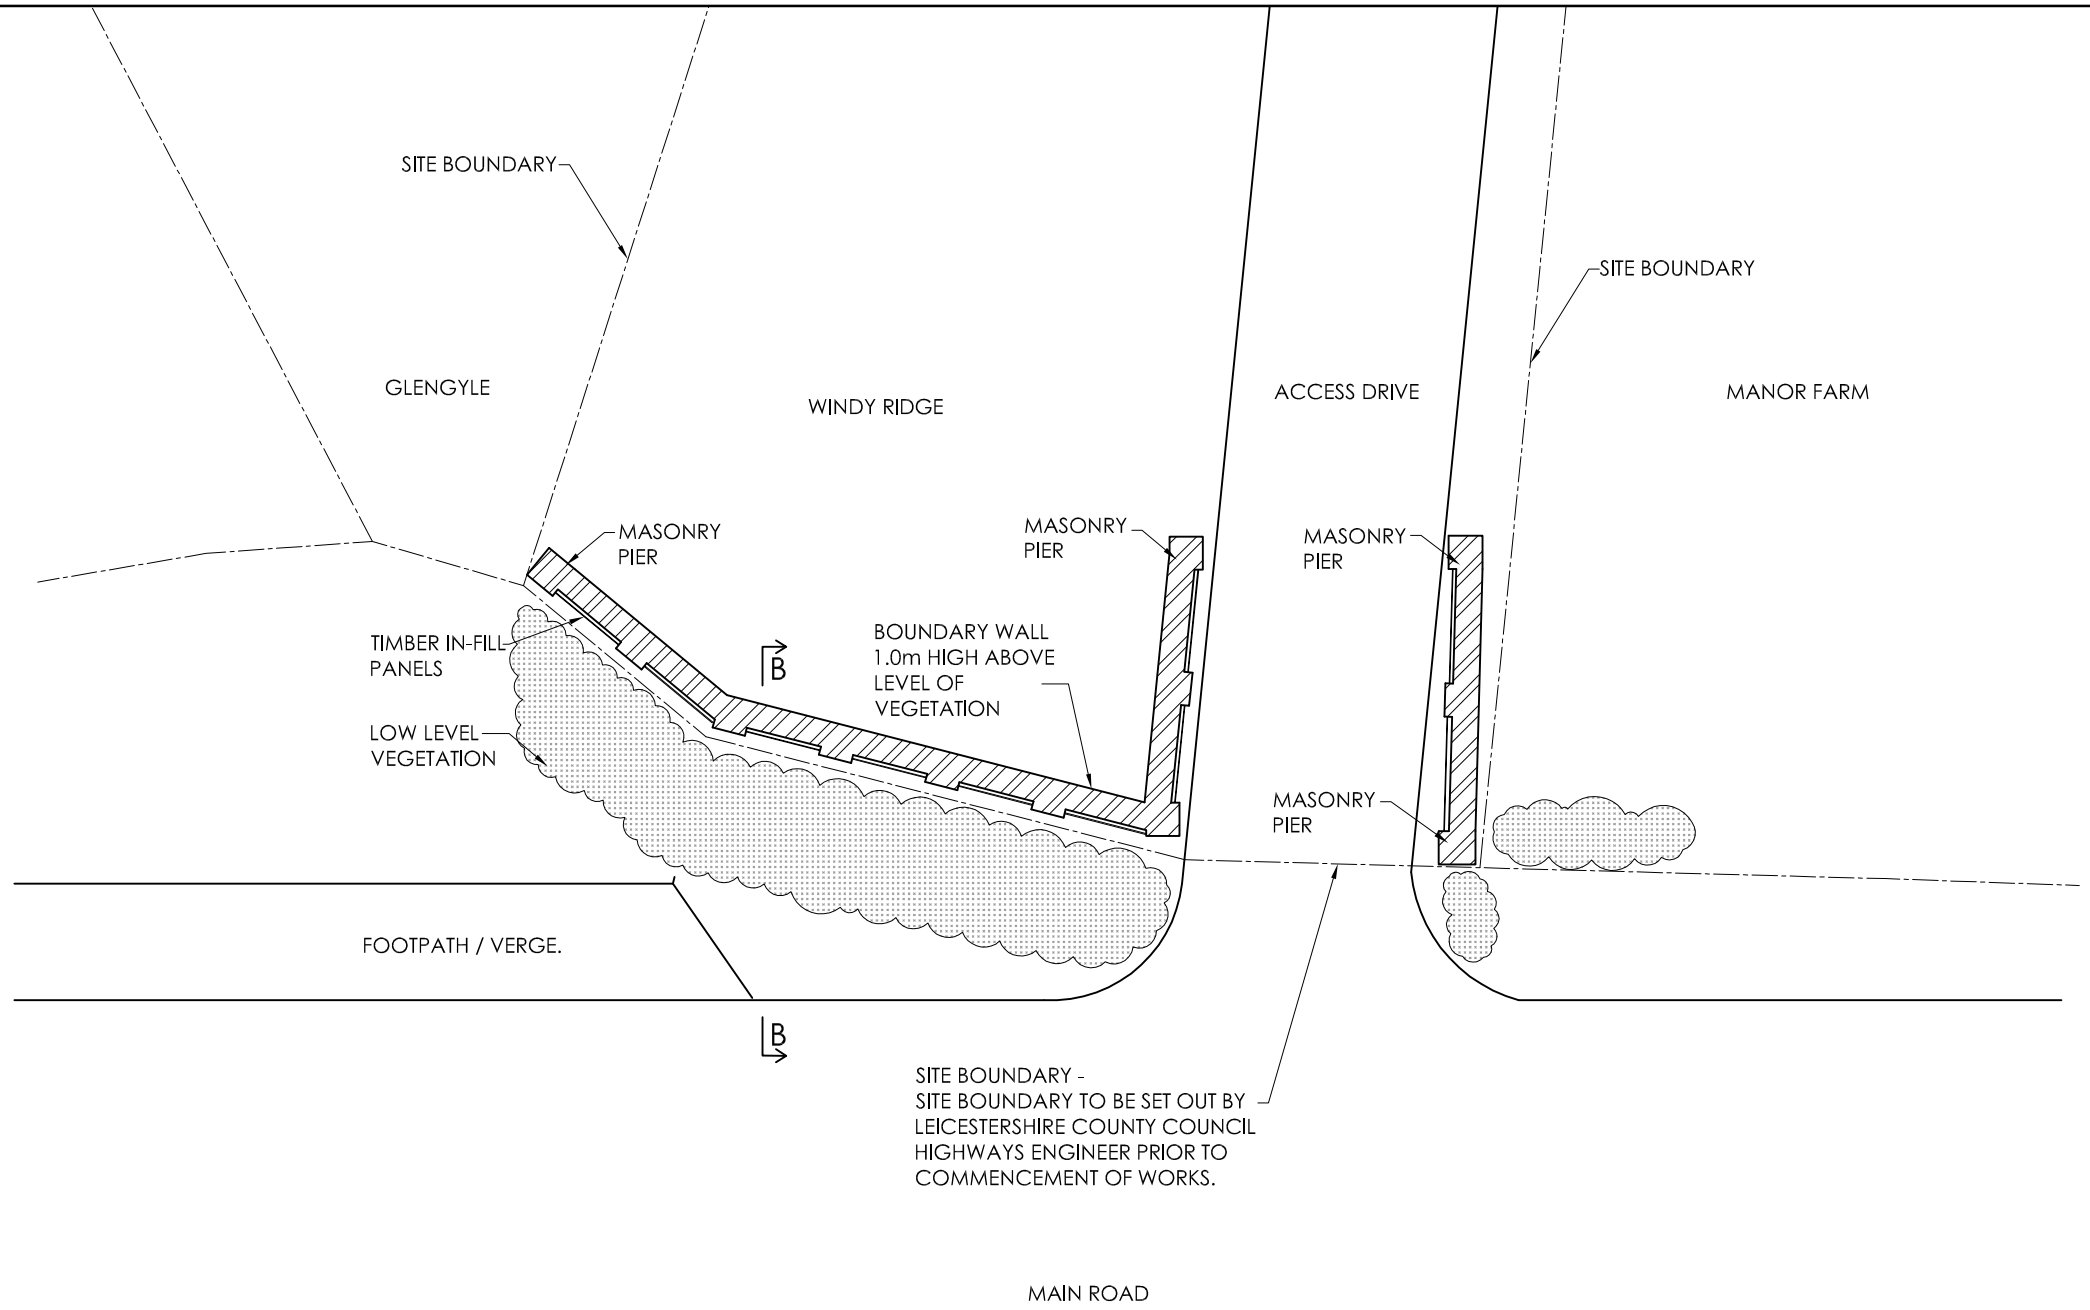

PROPOSED PLAN

(SCALE 1:100)

0m 1m 2m 3m 4m 5m 6m 7m 8m 9m 10m

SCALE 1:100 RULE

ALL WORKS ARE TO CONFORM WITH CURRENT BUILDING REGULATIONS

REV.	DATE	DESCRIPTION

CLIENT - MR A GLOVER	PROJECT - WINDY RIDGE, MAIN STREET, UPTON, CV13 6JX.	
SCHEME - PROPOSED RETAINING WALL.	A3 SCALE	AS SHOWN
TITLE - PROPOSED PLAN.	DATE	MARCH 09
DWG No - WR/002	REV.	