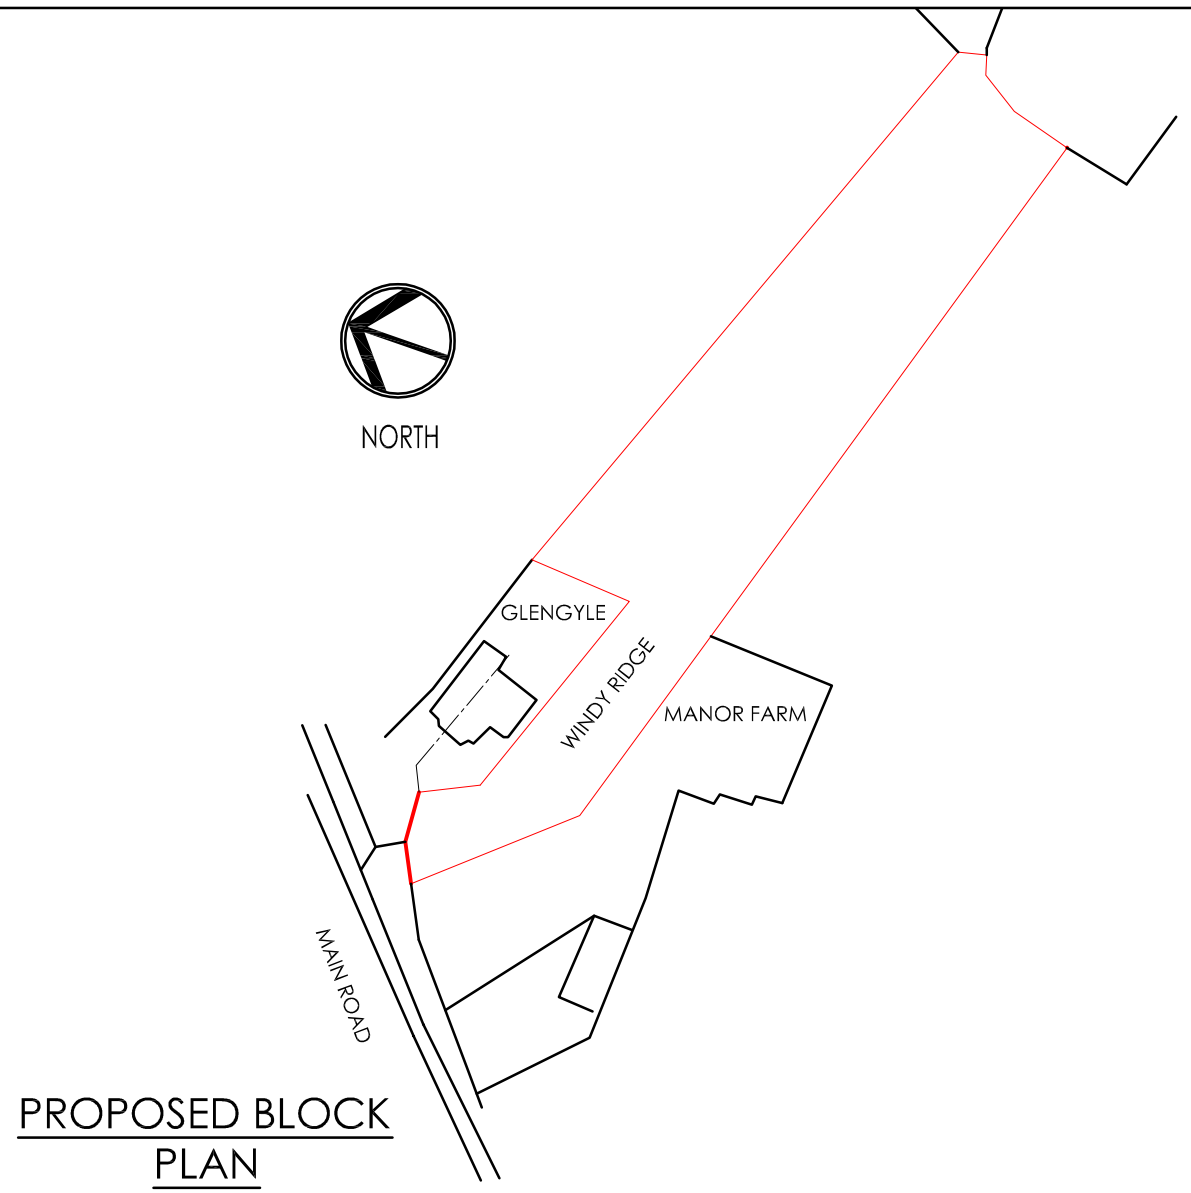

PROPOSED BLOCK PLAN

(SCALE 1:500)

0m
1m 10m
SCALE 1:500 RULE

ALL WORKS ARE TO CONFORM WITH CURRENT BUILDING REGULATIONS

REV.	DATE	DESCRIPTION

CLIENT - MR A GLOVER	PROJECT - WINDY RIDGE, MAIN STREET, UPTON, CV13 6JX.	
SCHEME - PROPOSED RETAINING WALL.	A3 SCALE	AS SHOWN
TITLE - BLOCK PLAN.	DATE	MARCH 09
DWG No - WR/004	REV.	