


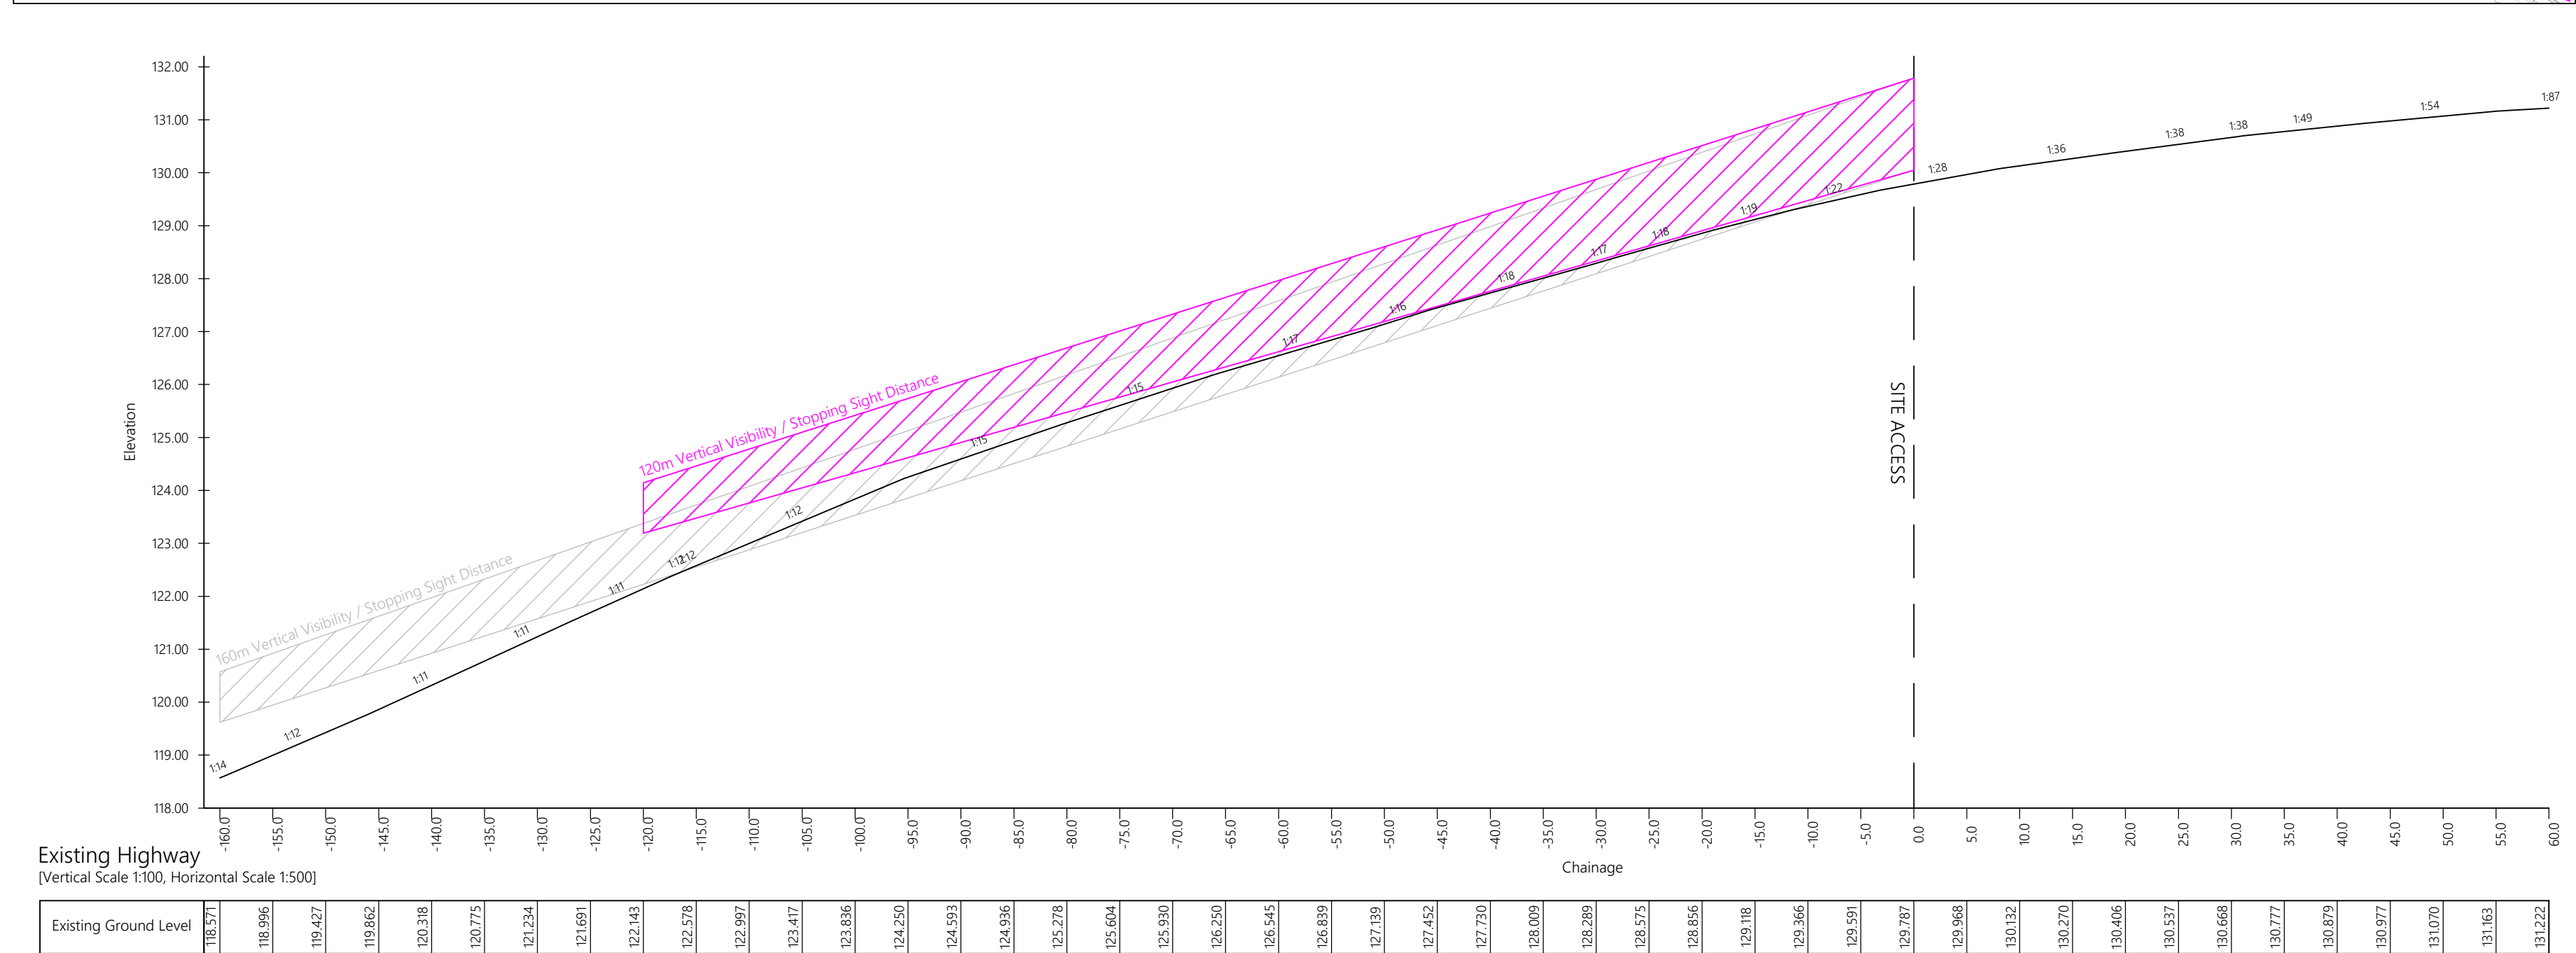


1. DO NOT SCALE.
2. This drawing is to be read in conjunction with all other relevant drawings and details.
3. Should there be any conflict between the details indicated on this drawing and other drawings the Engineer should be informed PRIOR to construction on site.
4. Until technical approval has been obtained from the relevant Authority, it should be understood that all drawings issued are Preliminary and NOT for construction. Should the Contractor commence site works prior to such approval being provided it is entirely at their own risk.
5. Sketch proposals are for illustrative purposes only and as such are subject to detailed site investigation including ground conditions, contaminants, drainage, design and planning / density negotiations.
6. All dimensions are in metres unless otherwise stated.
7. The Designer's Risk Assessment(s) for this project must be reviewed PRIOR to the commencement of any works.

- 1 Existing Hedge
Existing hedgerow is to be removed to suit visibility splays shown.
- 2 Existing Farm Promotional Board
Existing farm promotional board is to be relocated beyond the visibility extents.

Health and safety symbols refer to reference numbers indicated on Designers Risk Assessment number:
24027-BMC-24-XX-HS-C-0001

	Used to provide design specific safety information that may not be obvious to a competent contractor but may be useful
	Used to restrict/prevent a possible action, e.g. stop construction traffic from entering an area
	Used to warn of significant design hazards, adding recommendations
	Used to encourage a positive action, e.g. use of robust protection for inspection chambers

P01	15.07.24	Issued for Approval.	BRM	-
Rev	Date	Amendments	By	Chk

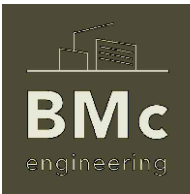

 BM Civil Engineering Ltd
55 Priory Close
Breedon on the Hill
DE73 8LF
T: 07875 636281
bmcengineering.co.uk

Client

Project

GNARLEY FARM
OSBASTON

Drawing Title


PROPOSED ACCESS VISIBILITY

Status

FOR APPROVAL

Scale	Drawn	Checked	Date
1:500 @ A2	BRM	-	15.07.24

Drawing Number	Revision
24027-BMC-24-XX-DR-C-2000	P01

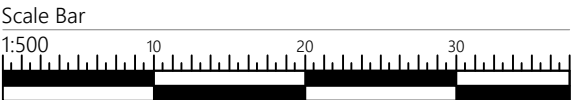

Copyright © BMc Engineering Ltd