


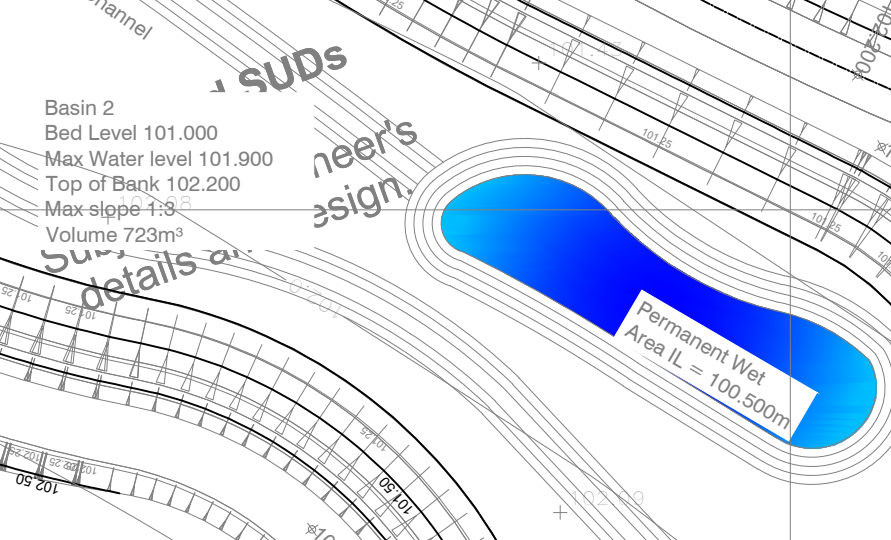

OPEN SPACE AREAS WILL NOT BE UNDULATING

Proposed "Village Green"



### Notes

© This drawing is the copyright of the Engineers and may not be reproduced or used except by written permission.

Drawings must not be scaled. Work to figured dimensions only.

- Any existing details which are shown on this drawing are for guidance only and are to be checked on site by the contractor. Any variations are to be recorded and reported to the Engineer immediately.
- Design is subject to Building Regulation, Sewerage Undertaker and Highways Department approval.
- Before work commences contractor should consult the Engineer and the S report regarding any contamination issues. All necessary Health and Safety measures to be taken.
- All substrate structures and unconsolidated material within the construction with the of the highway, are to be removed.
- Cover levels for manholes are approximate only and should be adjusted to match surrounding levels.
- The developer shall take CBR test of road formation levels and results to be made available to the Engineer for approval.
- Approved weedkiller to be applied as recommended to footway formation and sub-base. Application by trained operative wearing PPE and complying with COSHH requirements.
- Any soft spots discovered after proof rolling shall be removed and replaced with suitable engineering fill.
- The surface tolerance to the sub base layer thickness should be no more than 45mm or 30mm.
- New road levels to lie in smoothly with existing road. Levels to be confirmed prior to construction and reported to the Engineer.
- Tarmac road construction to comply with BS EN 130106. Threshold drainage is required where levels fall towards a building entrance. Architect to confirm if not required.
- Final Gully positions are indicative and should be adjusted on site to suit proposed levels.
- All gully positions to suit low points and to be trapped.
- Drainage channel detailed design to be undertaken by manufacturers.

### Trees Protection

- In order to protect trees, a protection zone should be set-up around each tree (i.e. fencing) before starting construction work. Extent of protection zone needs to be agreed with Local Authority Tree Officer.
- Careful planning and communication with LA Tree Officer, landscape designers and contractors prior to works, to reduce tree damage.
- Must adhere to British Standard BS5837: 2004.

### EXTERNAL WORKS KEY

100.450 PROPOSED LEVEL  
FFL 50.300 PROPOSED FINISHED FLOOR LEVEL  
PART M ACCESS  
EXPLODED BRICKWORK EXCLUDING STANDARD 2 COURSES BELOW 150MM OPC  
TANKING + HEIGHT  
RAISED GROUND LEVEL - REFER TO ARCHITECT'S DETAIL  
RETAINING STRUCTURE + HEIGHTS (level goes provided to bottom of fill height only and does not take into account any foundation depth)  
SLAB ON EDGE GRAVEL BOARD + HEIGHT  
RETAINING UPTO 450mm  
RETAINING UPTO 600mm  
RETAINING UPTO 600mm (with fence)  
RETAINING UPTO 900mm  
RETAINING UPTO 900mm (with fence)  
SYSTEM WALL  
RETAINING ABOVE 900mm (with fence)  
PROPOSED GRADIENT  
STEPS AND NO. (280MM TREAD, 150MM RISE)  
BANKING (MAX SLOPE 1:3)  
DATUM  
C270 DR1

Scale 1:250

|     |            |   |     |
|-----|------------|---|-----|
| L   | 10.04.2026 | Spot levels added to footpath to the side of plot 83                                                      | BPL |
| K   | 11.03.2026 | RTW on sites western boundary updated to enable steps up to PCDW                                          | AJM |
| J   | 20.11.2025 | Updated to client comments                                                                                | BPL |
| H   | 06.11.2025 | Levels added to PCS                                                                                       | AJM |
| G   | 25.09.2025 | Minor updates                                                                                             | AJM |
| F   | 17.09.2025 | Updated to reflect clients comments to remove DPGC. FFLs plots 98, 102, 131, 132, 136, 138 & 140 adjusted | AJM |
| E   | 30.04.2025 | Interaction between existing ditch and plot 62 - AJM M4 parking area illustrated                          | AJM |
| D   | 20.02.2025 | Updated to latest layout including external and Vistry comments                                           | DJH |
| C   | 28.11.2024 | Updated to detailed design, new layout and Vistry comments                                                | DJH |
| B   | 24.10.2024 | Updated to latest layout                                                                                  | BPL |
| A   | 03.07.2024 | Updated to Vistry comments                                                                                | DJH |
| REV | DATE       | AMENDMENT                                                                                                 | BY  |

**MUCKLOW & HARRIS**  
CONSULTING CIVIL & STRUCTURAL ENGINEERS

DRAWING STATUS: PRELIMINARY

CLIENT: Vistry Partnerships

PROJECT: Leicester Road, Earl Shilton

TITLE: Finish Floor Level Strategy  
Sheet 2 of 3

|                           |             |
|---------------------------|-------------|
| DATE: 24.04.2024          | DRAWN: DJH  |
| SCALE: 1:250              | CHECKED: AM |
| DRAWING NUMBER: 24000-101 | REVISION: L |