



PLAN OF S20 FLOW CONTROL CHAMBER
SHE-0240-3280-1500-3280

CONTROL POINT	HEAD (m)	FLOW l/s
PRIMARY DESIGN	1.500	32.800
FLUSH-FLO	0.475	32.798
KICK-FLO	1.033	27.421
MEAN FLOW		28.072

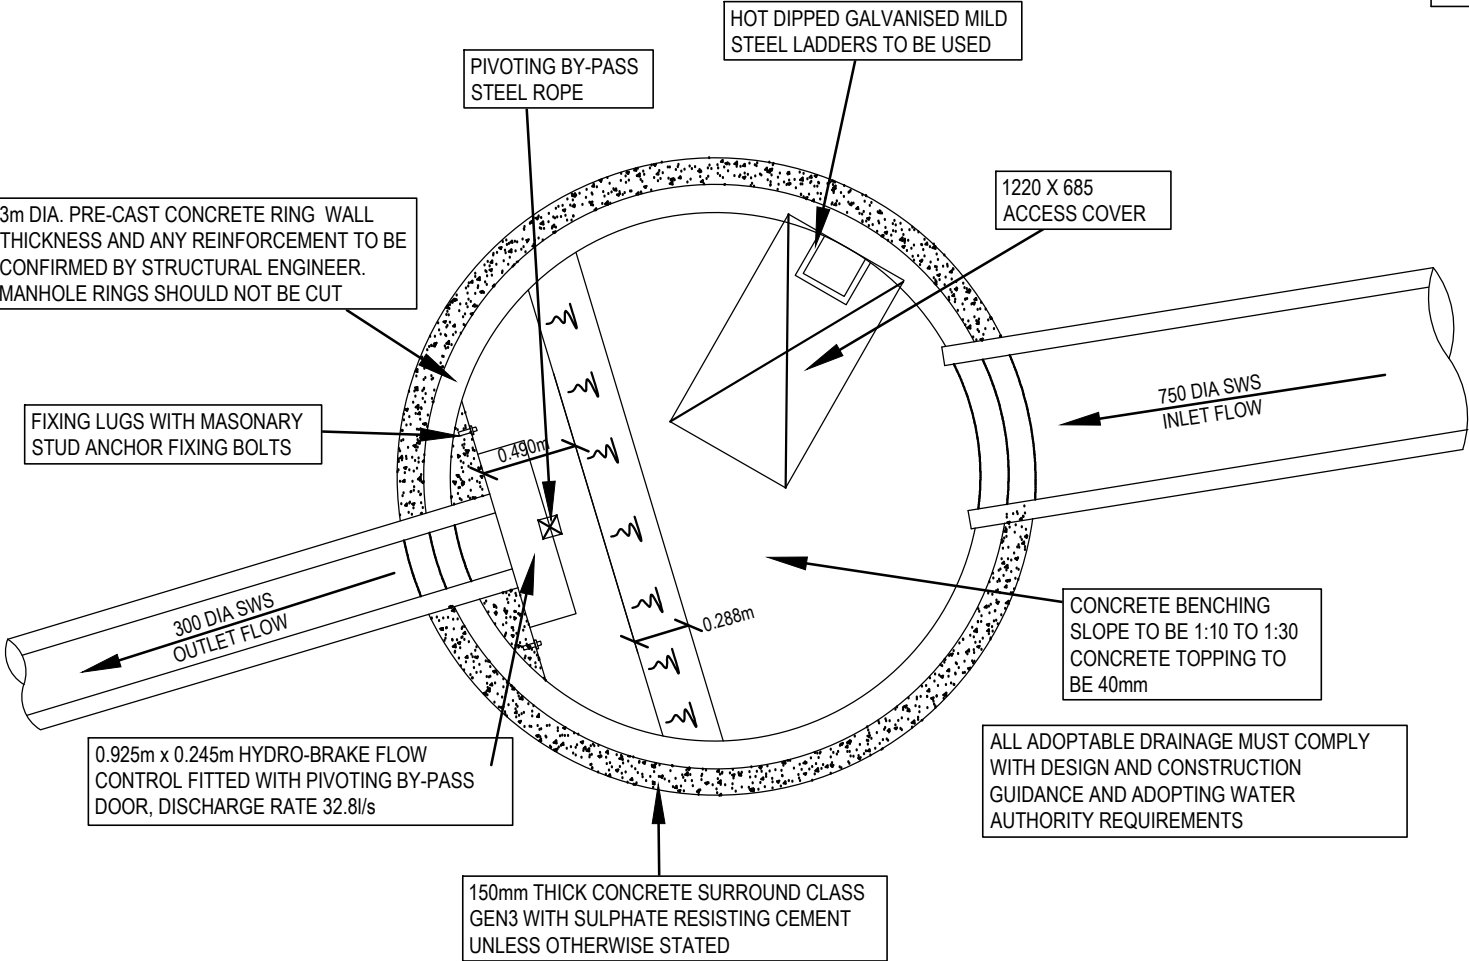

SECTION OF S20 FLOW CONTROL CHAMBER
SHE-0240-3280-1500-3280

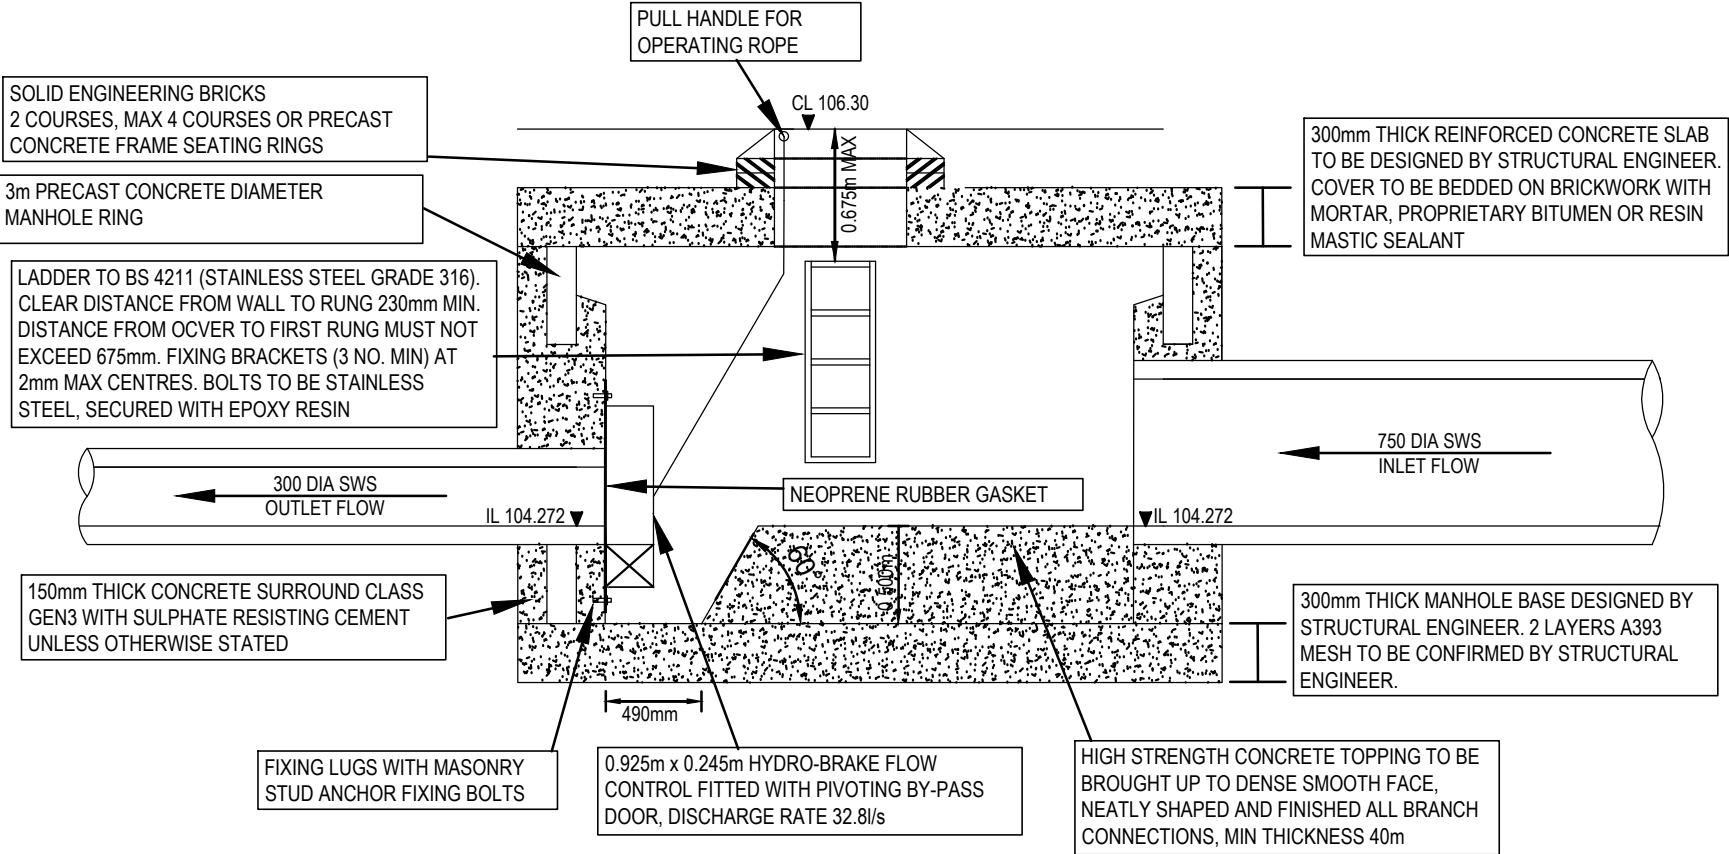

GENERAL NOTES

- 1.1. THIS DRAWING IS COPYRIGHT AND SHOULD NOT BE REPRODUCED IN WHOLE OR PART WITHOUT THE WRITTEN CONSENT OF AJP LTD.
- 1.2. DO NOT SCALE FROM THIS DRAWING.
- 1.3. ALL DIMENSIONS TO BE CHECKED ON SITE AND CO-ORDINATE WITH RELEVANT ARCHITECT'S DRAWINGS. ANY DISCREPANCIES TO BE REPORTED TO ENGINEER PRIOR TO CONSTRUCTION.
- 1.4. ALL DIMENSIONS IN mm UNLESS NOTED OTHERWISE.
- 1.5. ALL LEVELS IN METERS.
- 1.6. STRUCTURAL SIZES HEREON SHALL NOT BE MODIFIED WITHOUT THE WRITTEN APPROVAL OF THE ENGINEER.
- 1.7. THIS DRAWING IS TO BE READ IN CONJUNCTION WITH ALL RELEVANT ENGINEERS DRAWINGS & SPECIFICATIONS.

P02	24.04.26	DRAWING UPDATED TO SUIT LATEST DRAINAGE DESIGNS	KG	KG	CS
P01	18.08.25	INITIAL ISSUE.	LP	KG	CS
REV.	DATE.	REVISION NOTE / COMMENT	BY	CHK	APP

DRAWING STATUS	INFORMATION
----------------	-------------

CLIENT	VISTRY SOUTH EAST MIDLANDS
--------	----------------------------

ARCHITECT	
-----------	--

PROJECT	STOKE ROAD HINCKLEY
---------	------------------------

TITLE	SECTION 104 HYDROBRAKE DETAILS SHEET 1
-------	---

STATUS.	AJP PROJECT No.	PROJECT	ORIGINATOR	VOL / SYS	LEVEL	TYPE	ROLE	DRAWING No	REV:
S2	M224-138	SRH	AJP	00	00	DR	C	2042	P02

SCALE	DESIGNED	DRAWN	CHECKED	APPROVED	DATE
NTS	LP	LP	KG	CS	19.08.25



consulting engineers

Birmingham Office
14a The McLaren Building, Birmingham, B4 7LR, United Kingdom

t.+44(0)121 289 7540 e.info@ajpltd.co.uk w.www.ajpltd.co.uk