


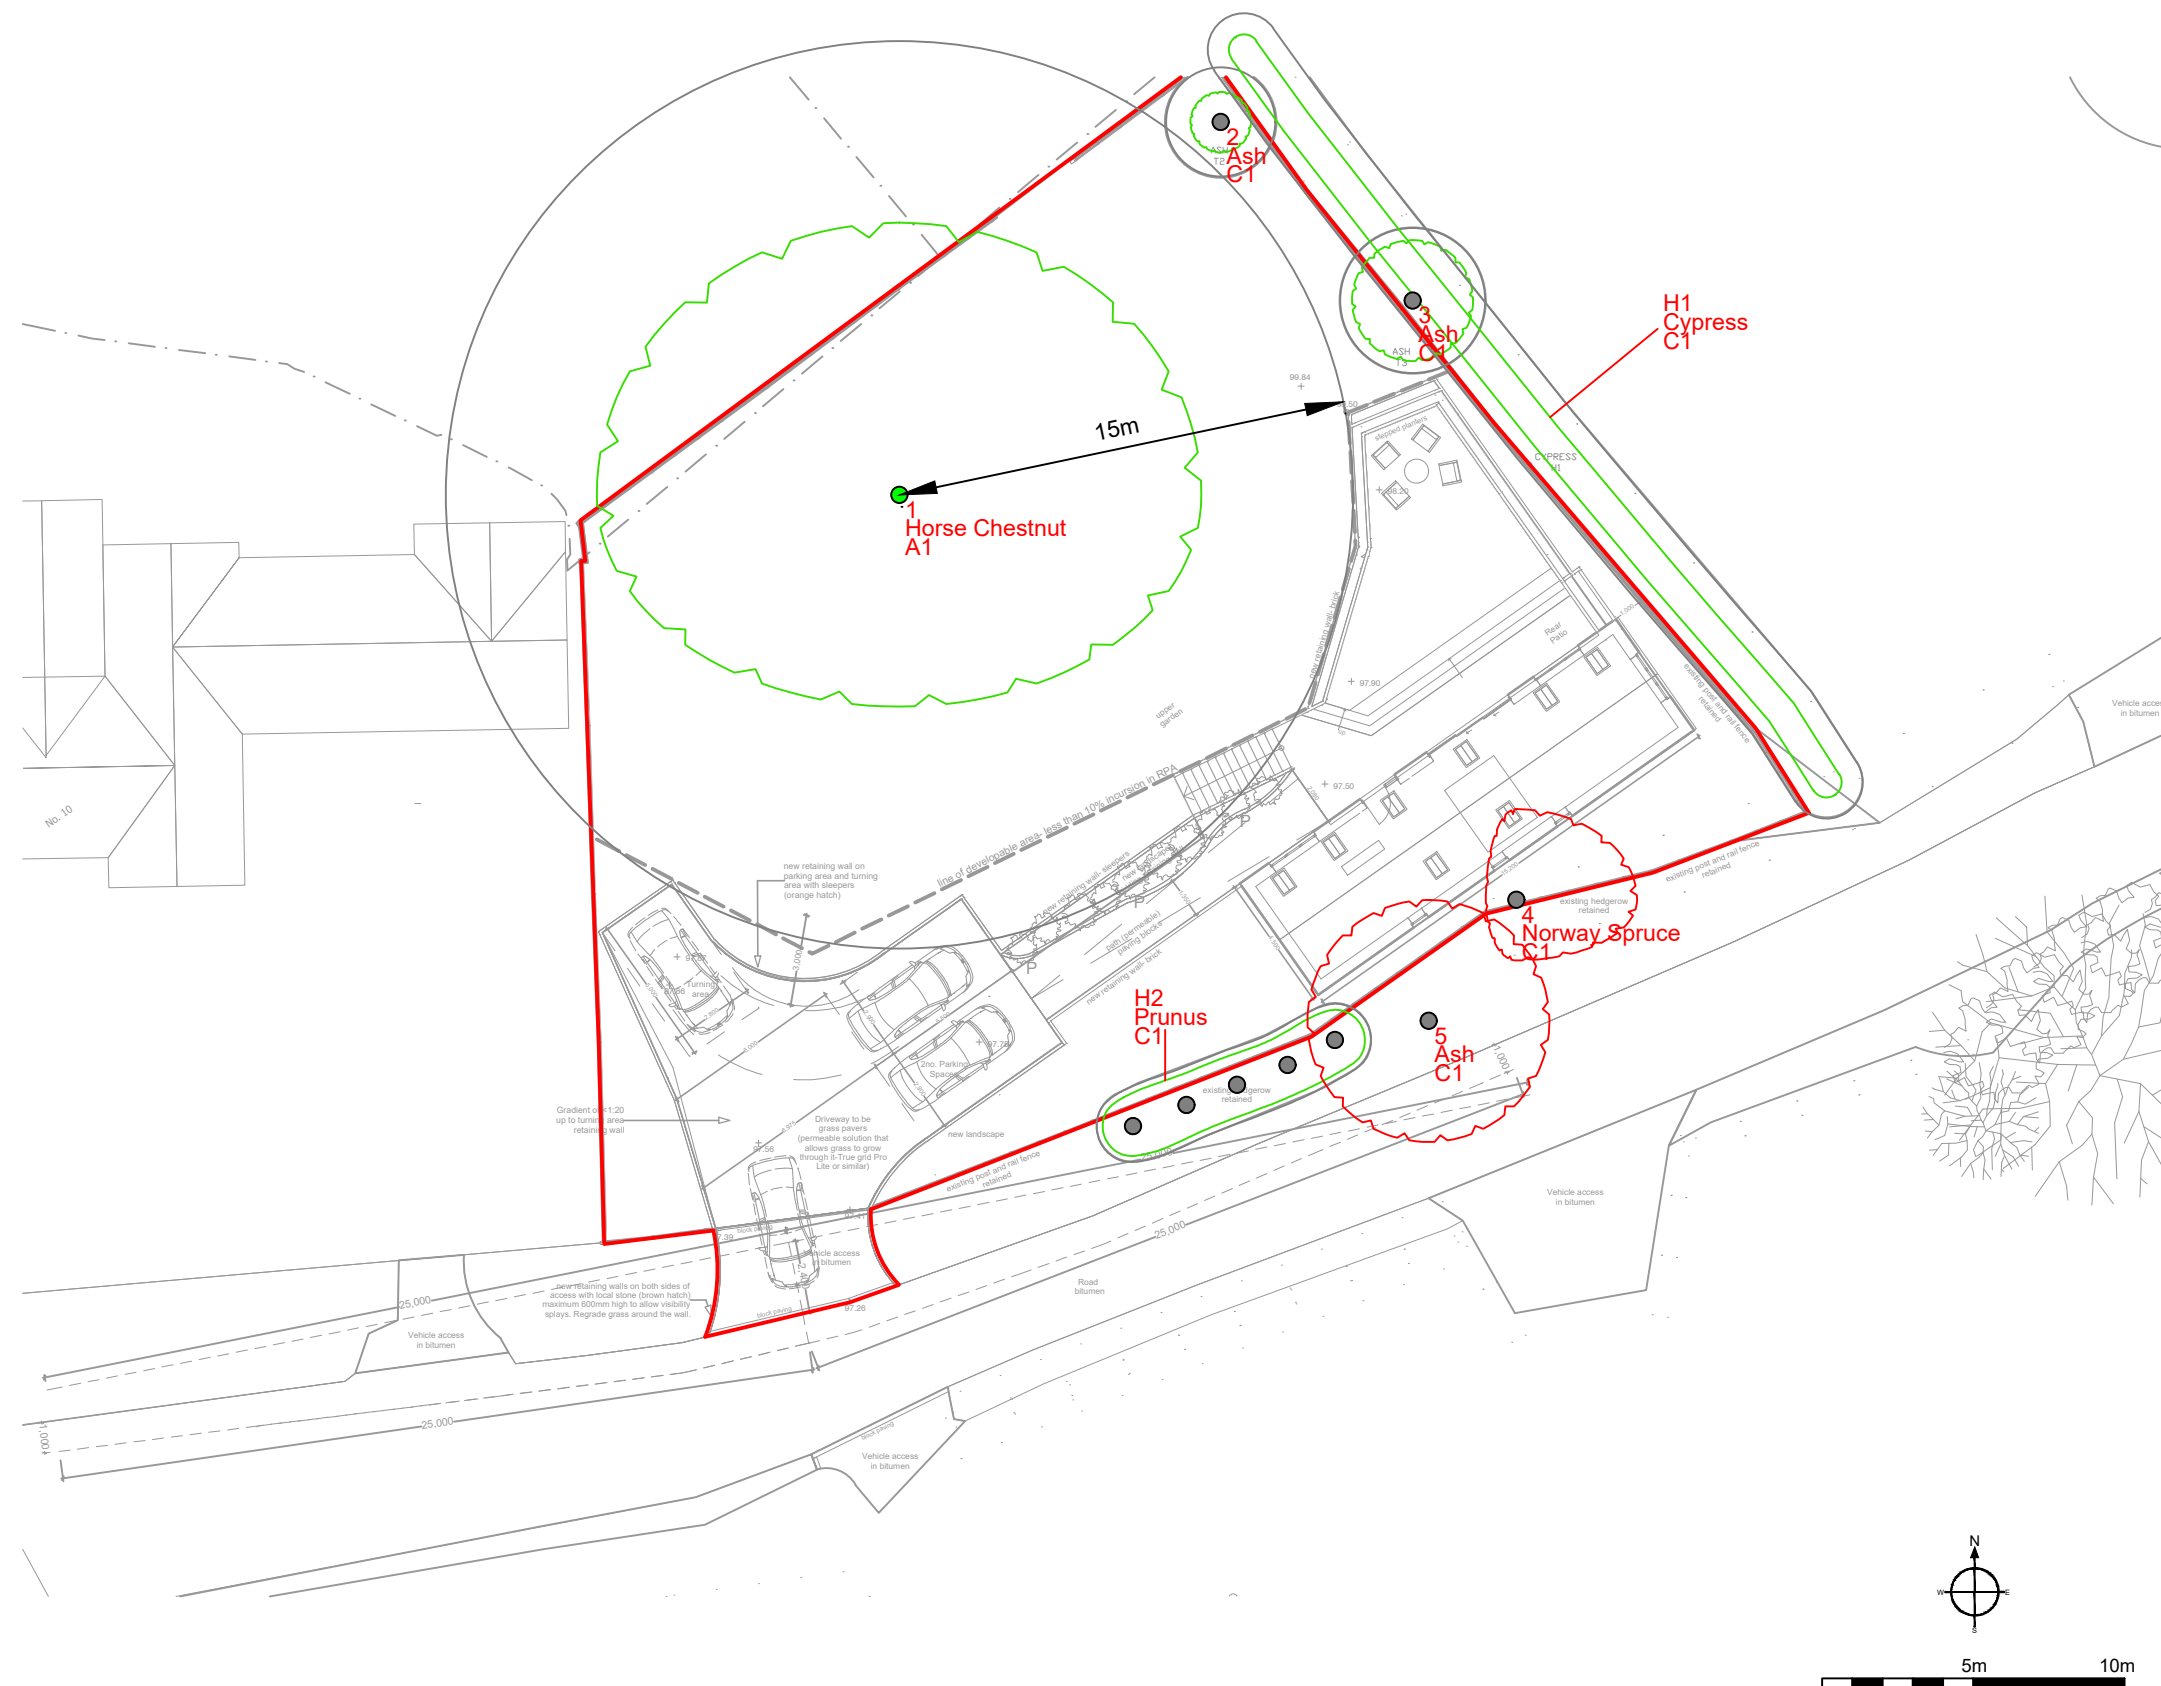



Tree Health Consulting Ltd
50 Oxbridge Way, Tamworth, B79 7YL
Tel: 01827 302925 Mobile: 07984 674659
e-mail: Andy@treehealthconsulting.co.uk
Web: www.treehealthconsulting.co.uk

Site: Pipe Lane	1:250 @ A3
Drawing Title: Arboricultural Impact Assessment - Plot B	Rev C February 2026

Key:

- Category A (Green dot)
- Category B (Blue dot)
- Category C (Grey dot)
- Category U (Red dot)
- Tree Proposed for Removal (Red outline)

Category

Root Protection Area

Crown Spread

Tree Number

Species

Category

