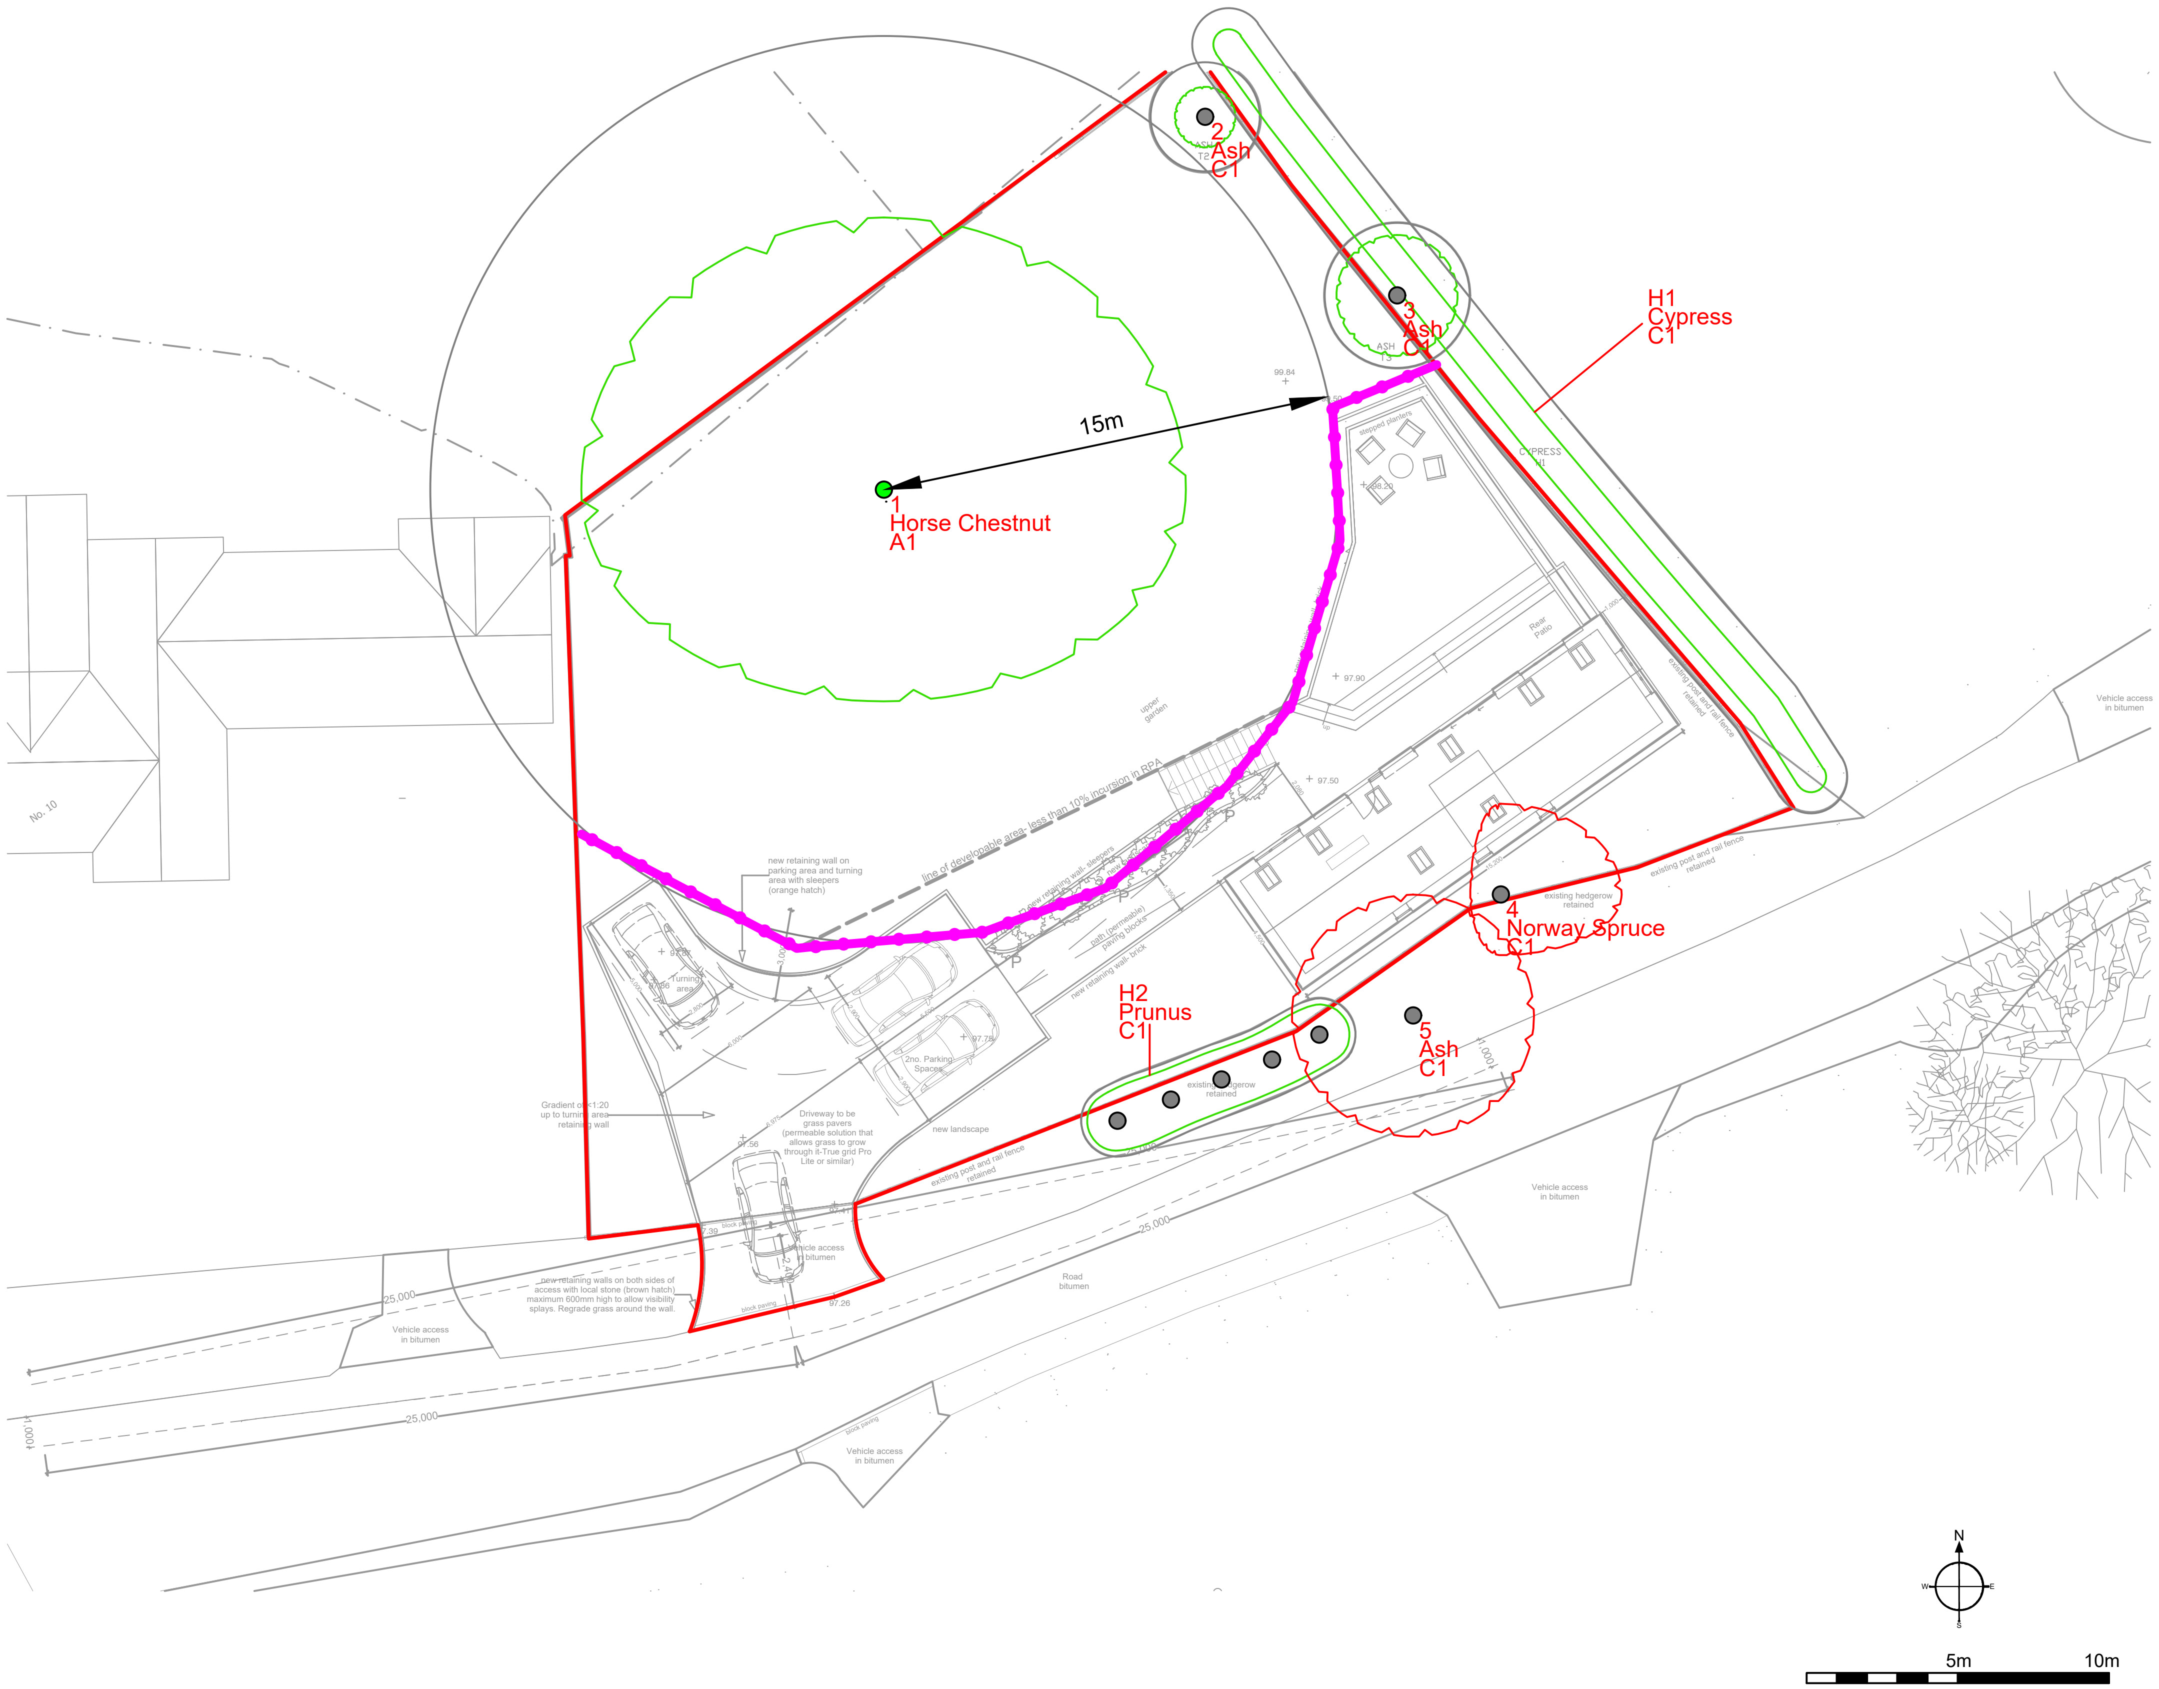


Institute of Chartered Foresters
Registered Consultant

Tree Health Consulting Ltd

50 Oxbridge Way, Tamworth, B79 7YL
Tel: 01827 302925 Mobile: 07984 674659
e-mail: Andy@treehealthconsulting.co.uk
Web: www.treehealthconsulting.co.uk

Site: Pipe Lane	1:250 @ A3
Drawing Title: Tree Protection Plan - Plot B	Rev B February 2026

Key:

- Category A
- Category B
- Category C
- Category U
- Tree Proposed for Removal
- Tree Protection Fencing

Category, Root Protection Area, Crown Spread, Tree Number, Species, Category (13 Birch B2)