


11, Manor Road, Barlestone

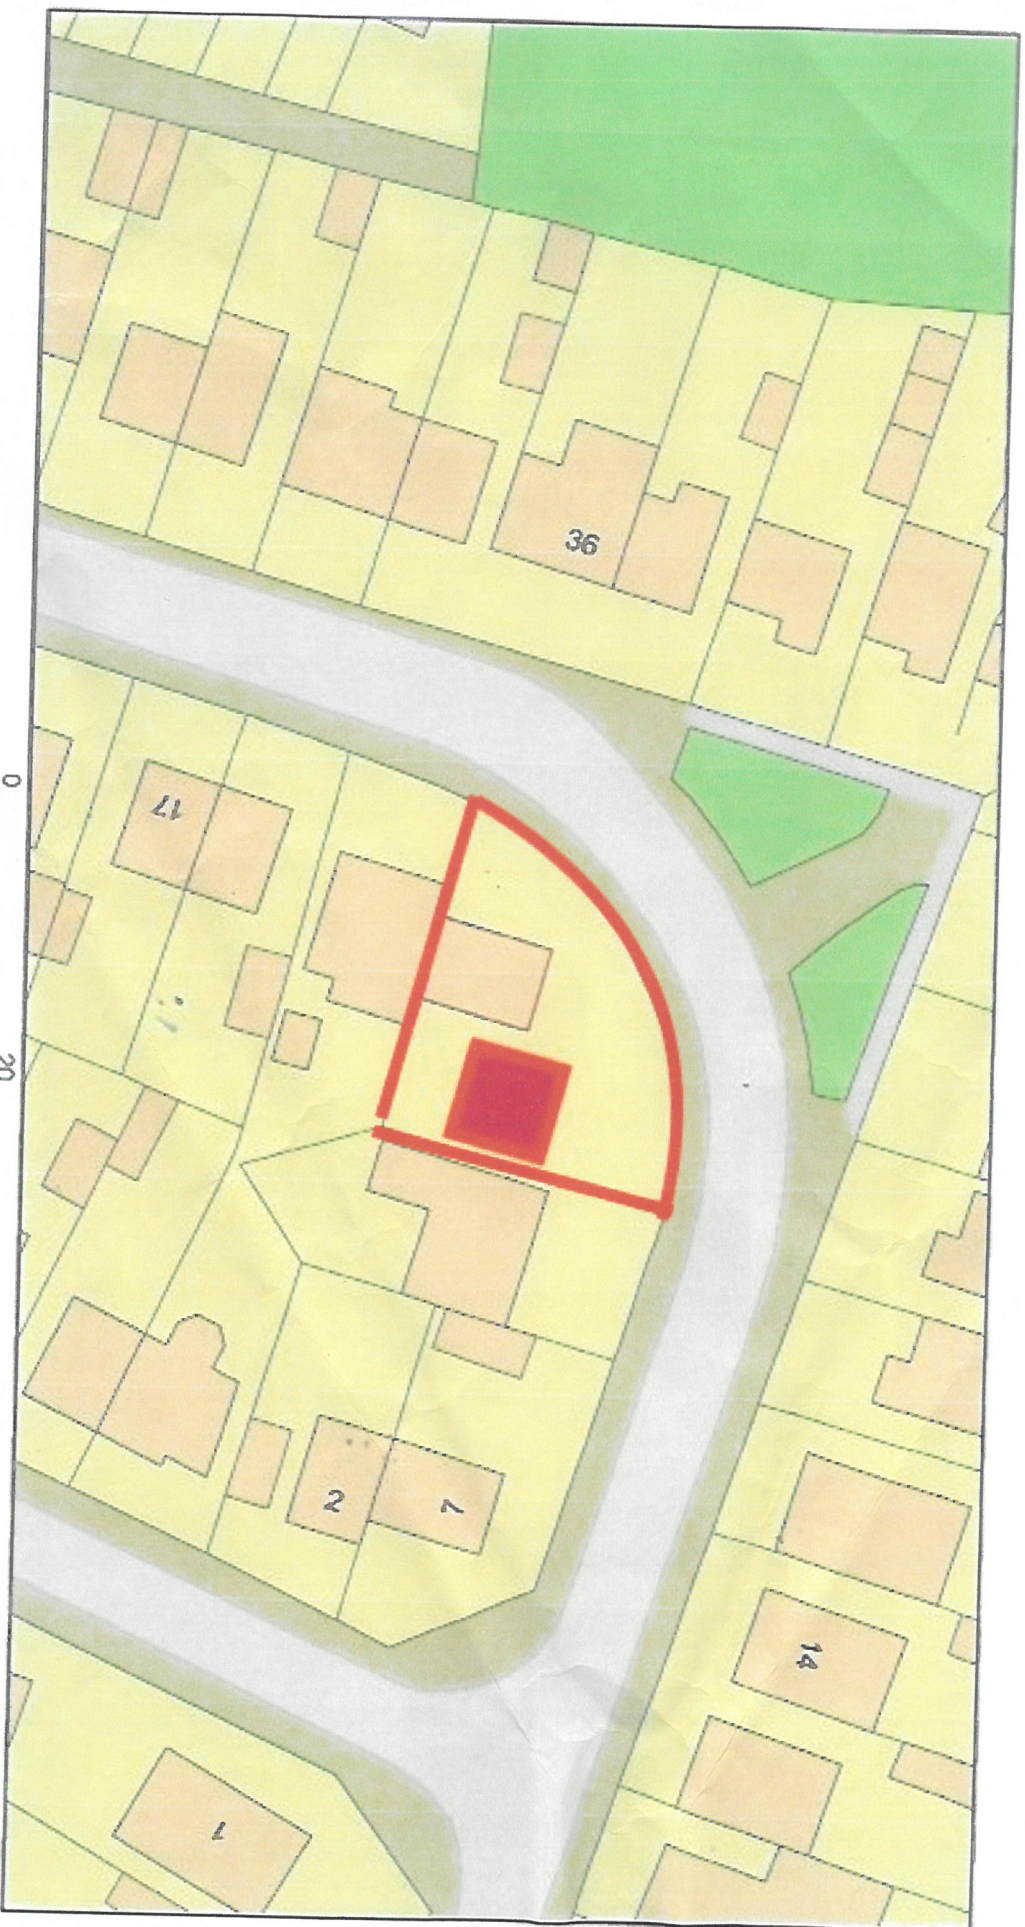

Plan Produced for: Simon Palfreman

Date Produced: 17 Jul 2022

Plan Reference Number: TCRQM22198170562242

Scale: 1:500 @ A4

© Crown copyright and database rights 2021 OS 100042756