


Drawings are for L.A. approval only and do not constitute construction drawings.
All dimensions to be checked on site before works commence. Agent to be advised of any discrepancies.

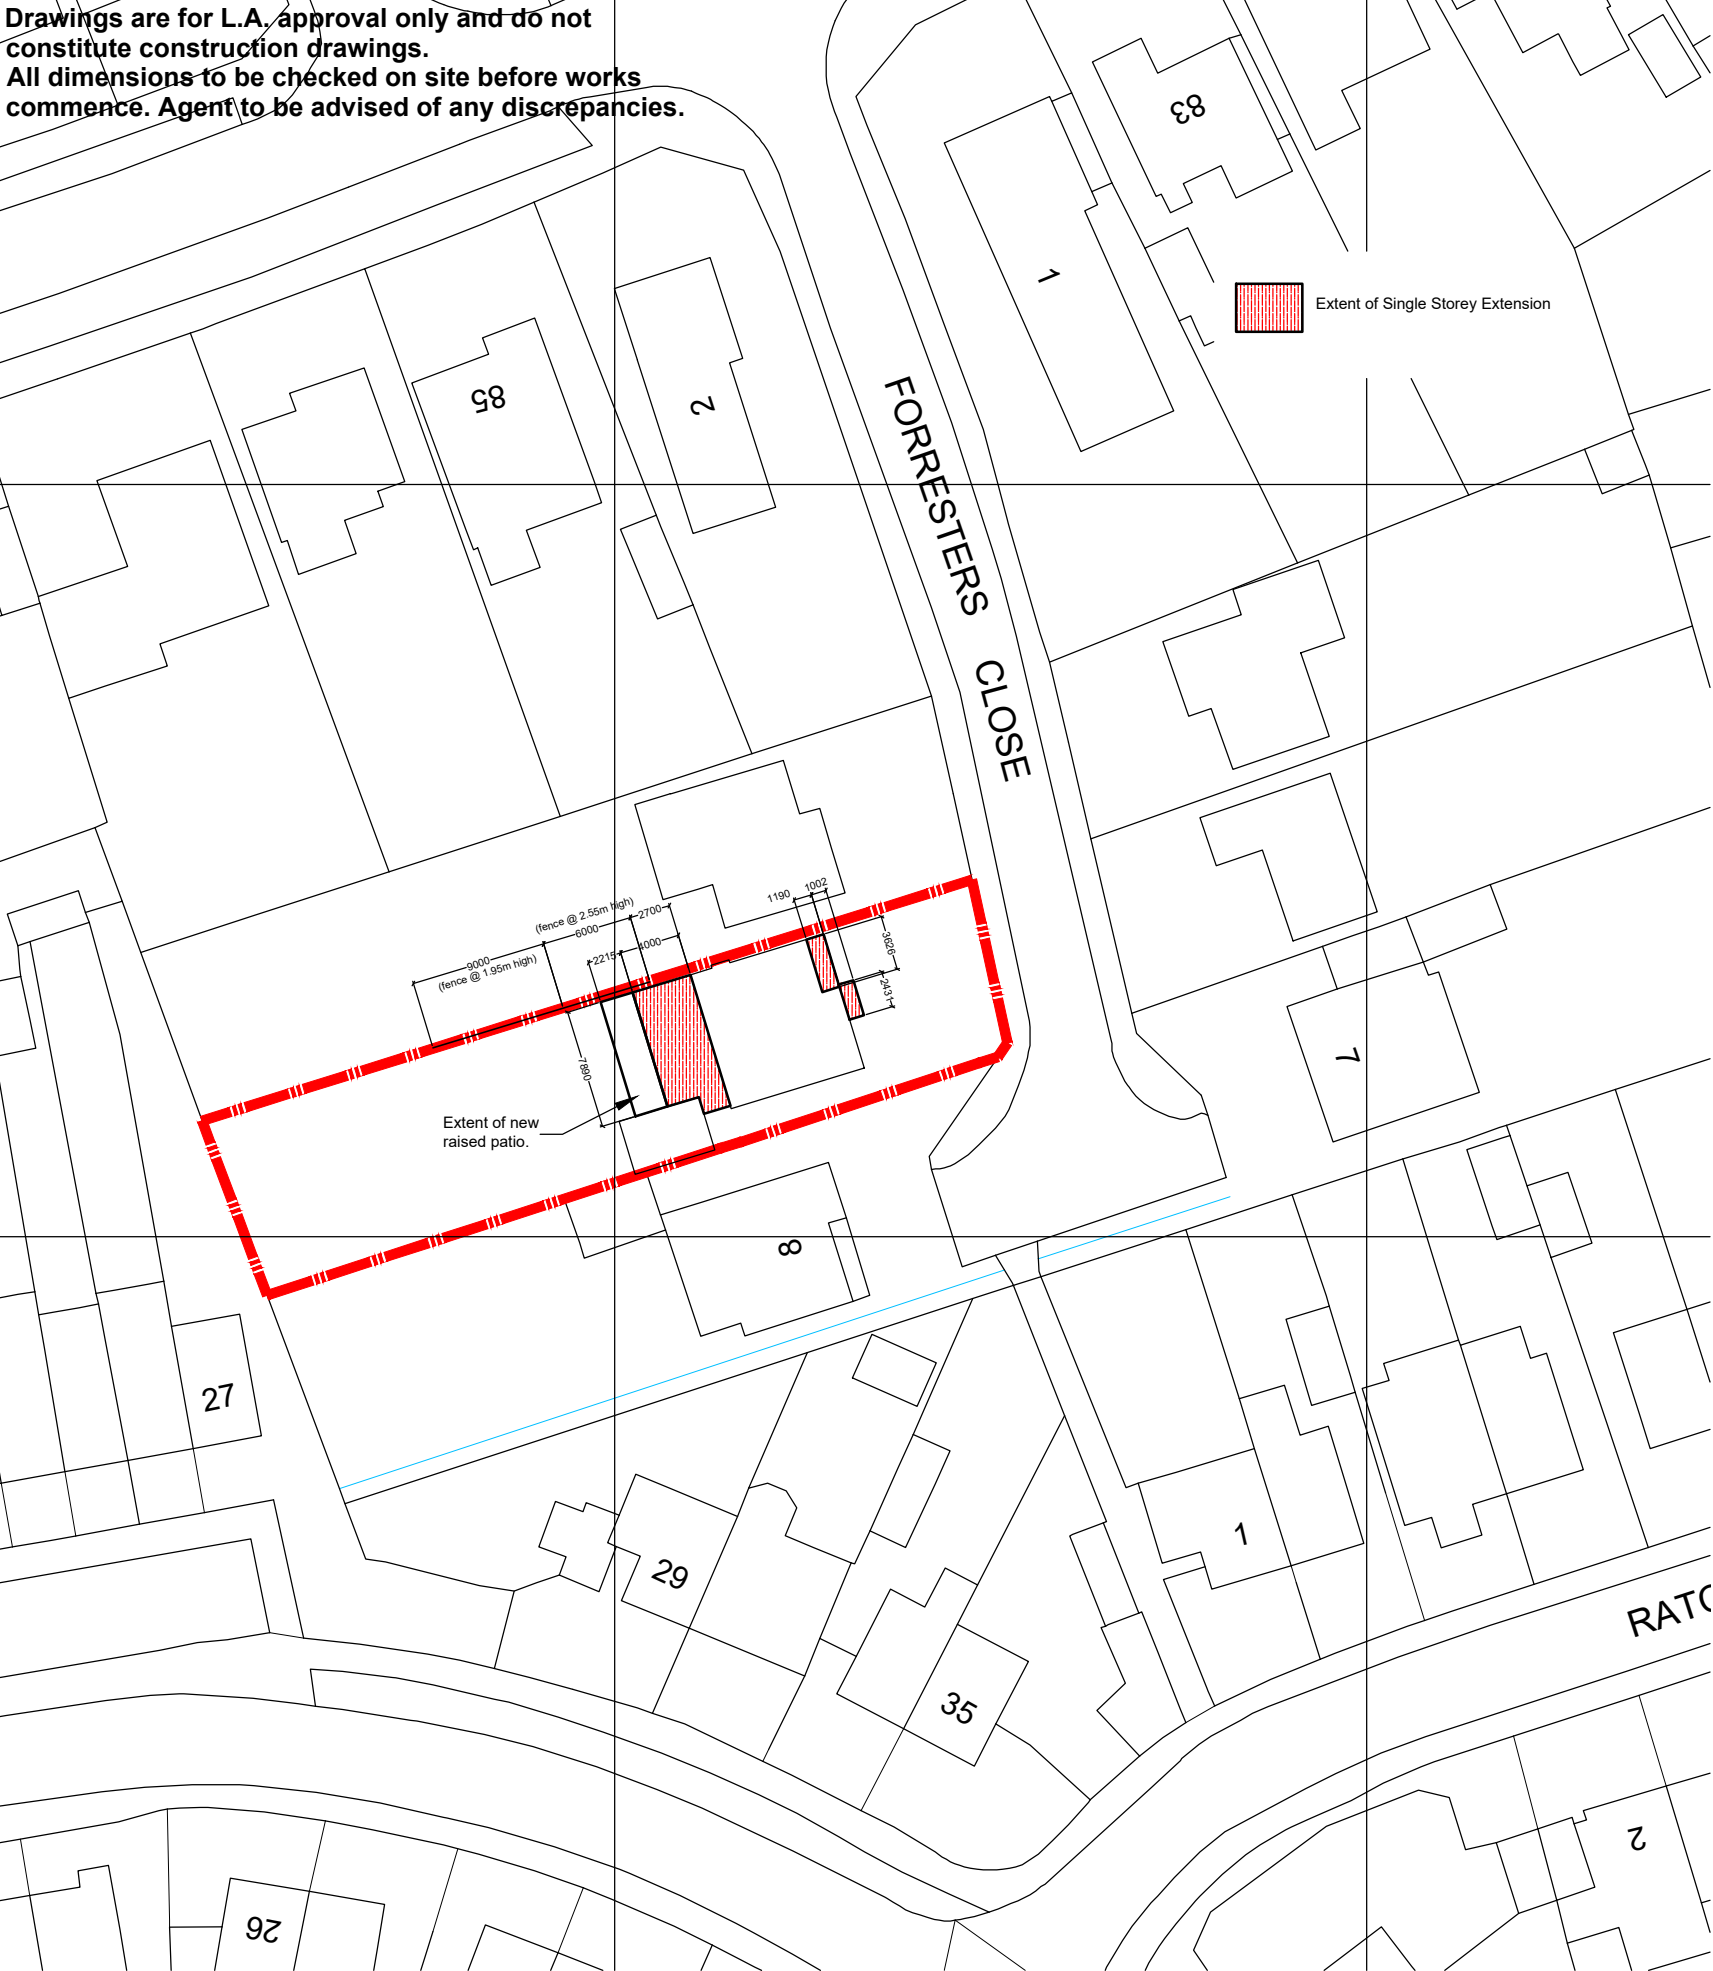

1:500 Location Plan
Site Location Plan



Produced on 03 October 2022 from the Ordnance Survey National Geographic Database and incorporating surveyed revision available at this date.
This map shows the area bounded by 443548 292710, 443690 292710, 443690 292852, 443548 292852, 443548 292710
Reproduction in whole or part is prohibited without the prior permission of Ordnance Survey.
Crown copyright 2022. Supplied by copla ltd trading as UKPlanningMaps.com a licensed Ordnance Survey partner (100054135).
Data licence expires 03 October 2023. Unique plan reference: v2c/857715/1159137



1:1250 Site Location Plan



Revision Notes: Rev.A - 01.12.2022 - New fence to boundary added.	
Client: Mr & Mrs Bennett	
Project: 6 Forresters Close, Burbage. LE10 2RT	
Drawing Title: Site Location Plan	
Drawing Number: Bennett-002	Revision: A
Scale: 1:1250:500@A3	Date: October 2022
Drawn By: lgb	Checked By: lgb