


Drawings to be read in accordance with SE drawings and report.

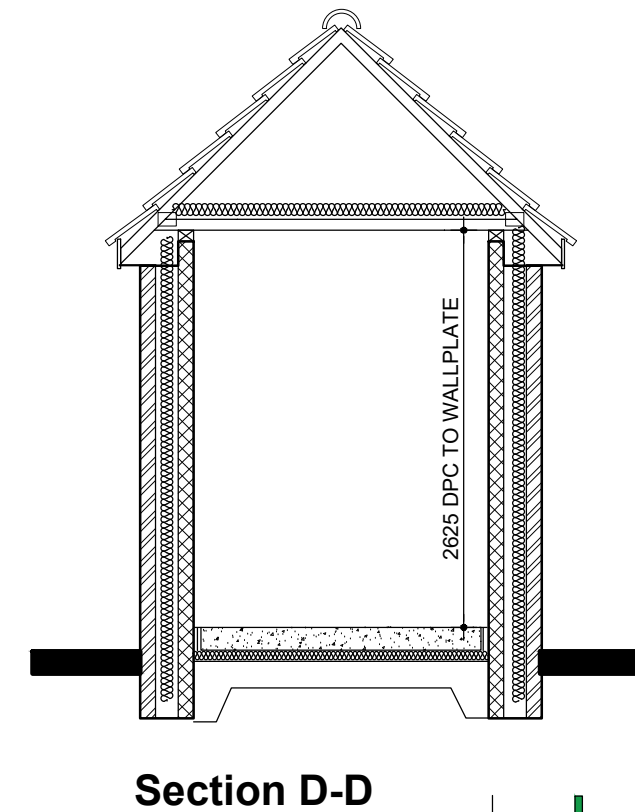

Section A-A and D-D



FOOTPRINT
ARCHITECTURAL DESIGN

Revision Notes: -	
Client: Mr & Mrs Bennett	
Project: 6 Forresters Close, Burbage. LE10 2RT	
Drawing Title: Section A-A and D-D	
Drawing Number: Bennett-030	Revision: -
Scale: 1:50@A3	Date: February 2023
Drawn By: lgb	Checked By: lgb