


Drawings are for L.A. approval only and do not constitute construction drawings.
All dimensions to be checked on site before works commence.
Agent to be advised of any discrepancies.
Drawings to be read in accordance with SE drawings and report.

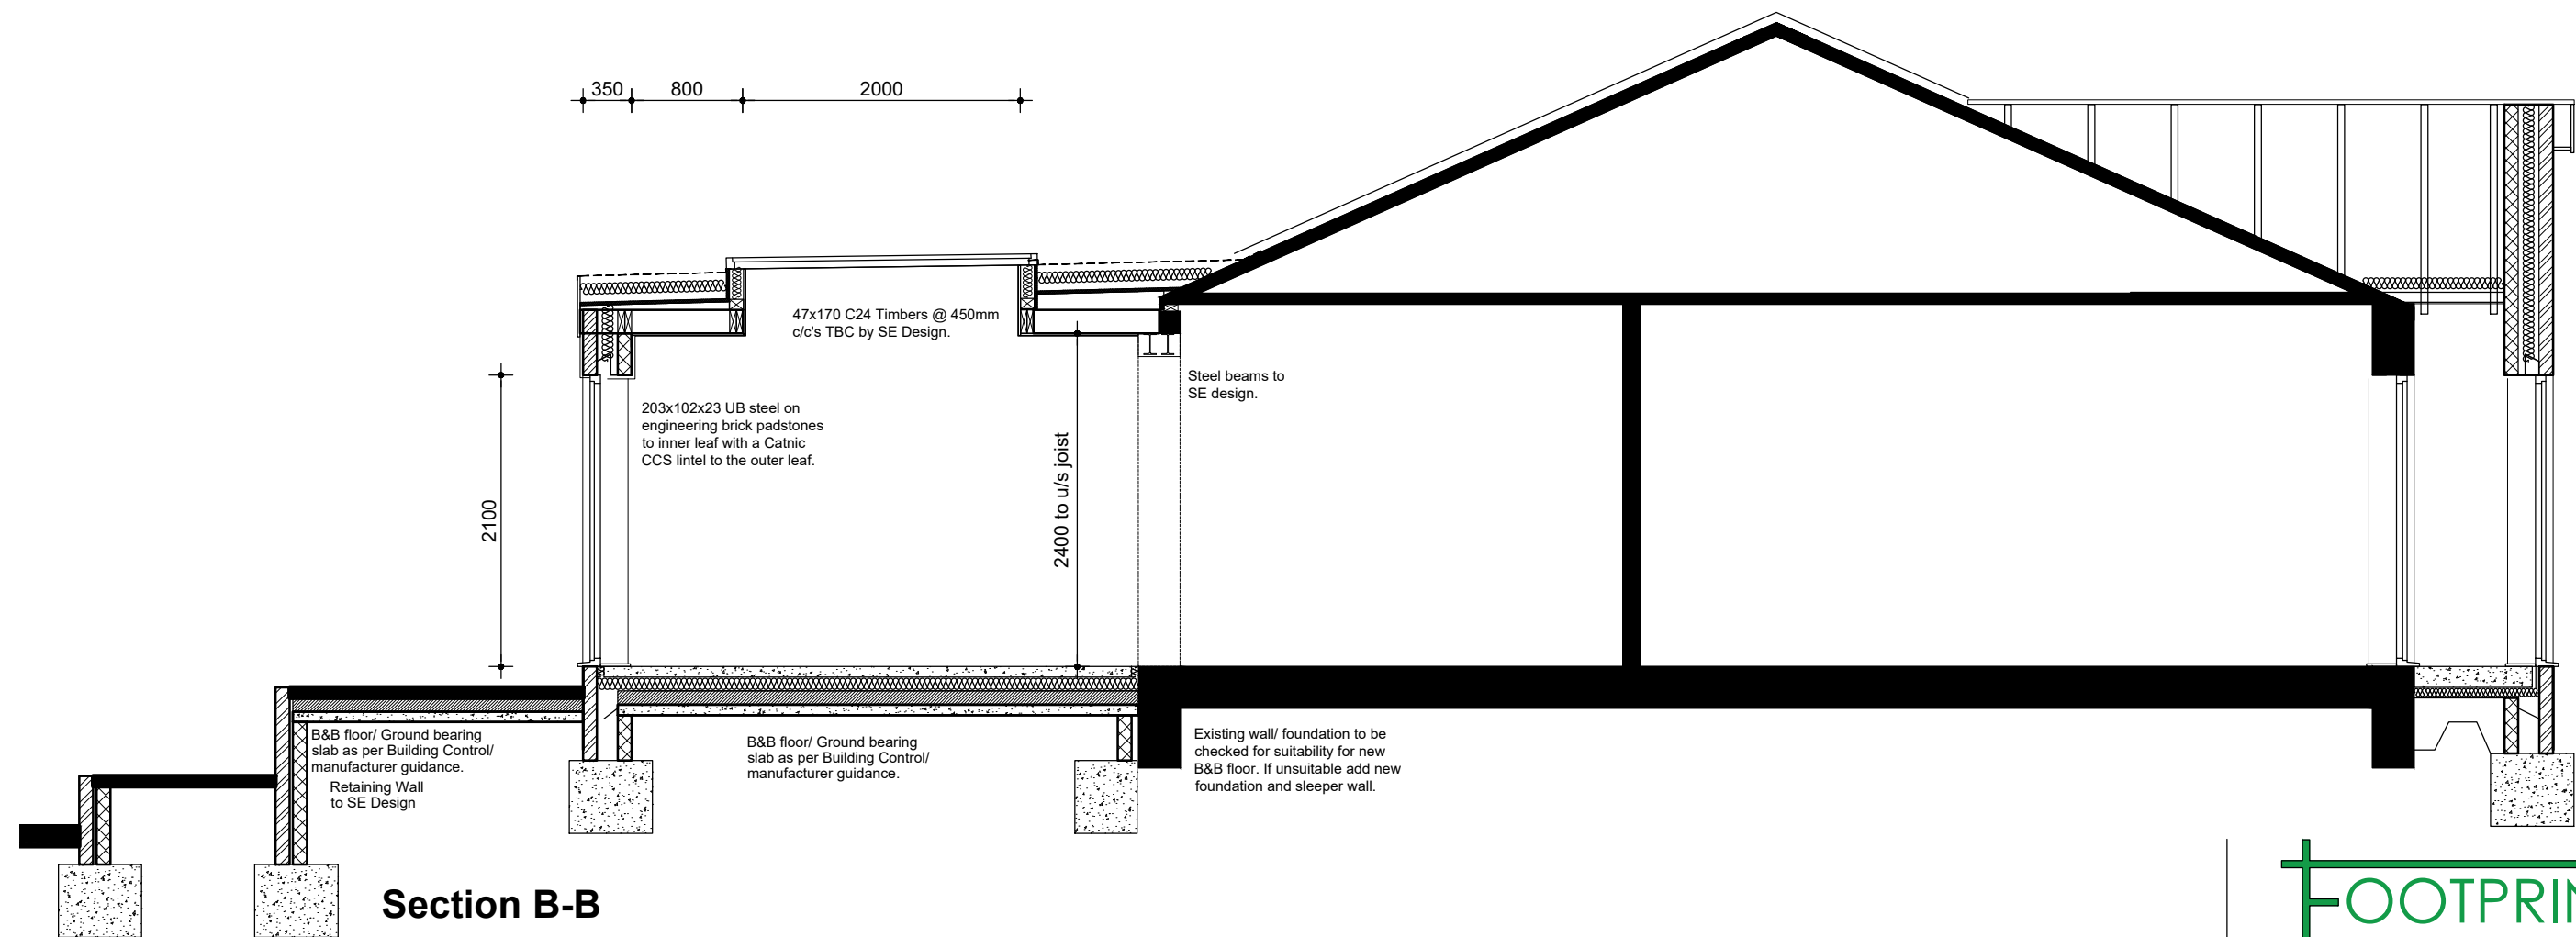

Revision Notes: Rev.A - 16.08.2024 - Drawings updated to show Flat Roof to Lounge.	
Client: Mr & Mrs Bennett	
Project: 6 Forresters Close, Burbage. LE10 2RT	
Drawing Title: Section B-B	
Drawing Number: Bennett-031	Revision: A
Scale: 1:50@A3	Date: February 2023
Drawn By: lgb	Checked By: lgb

Section B-B