


Elvesthorpe Lane

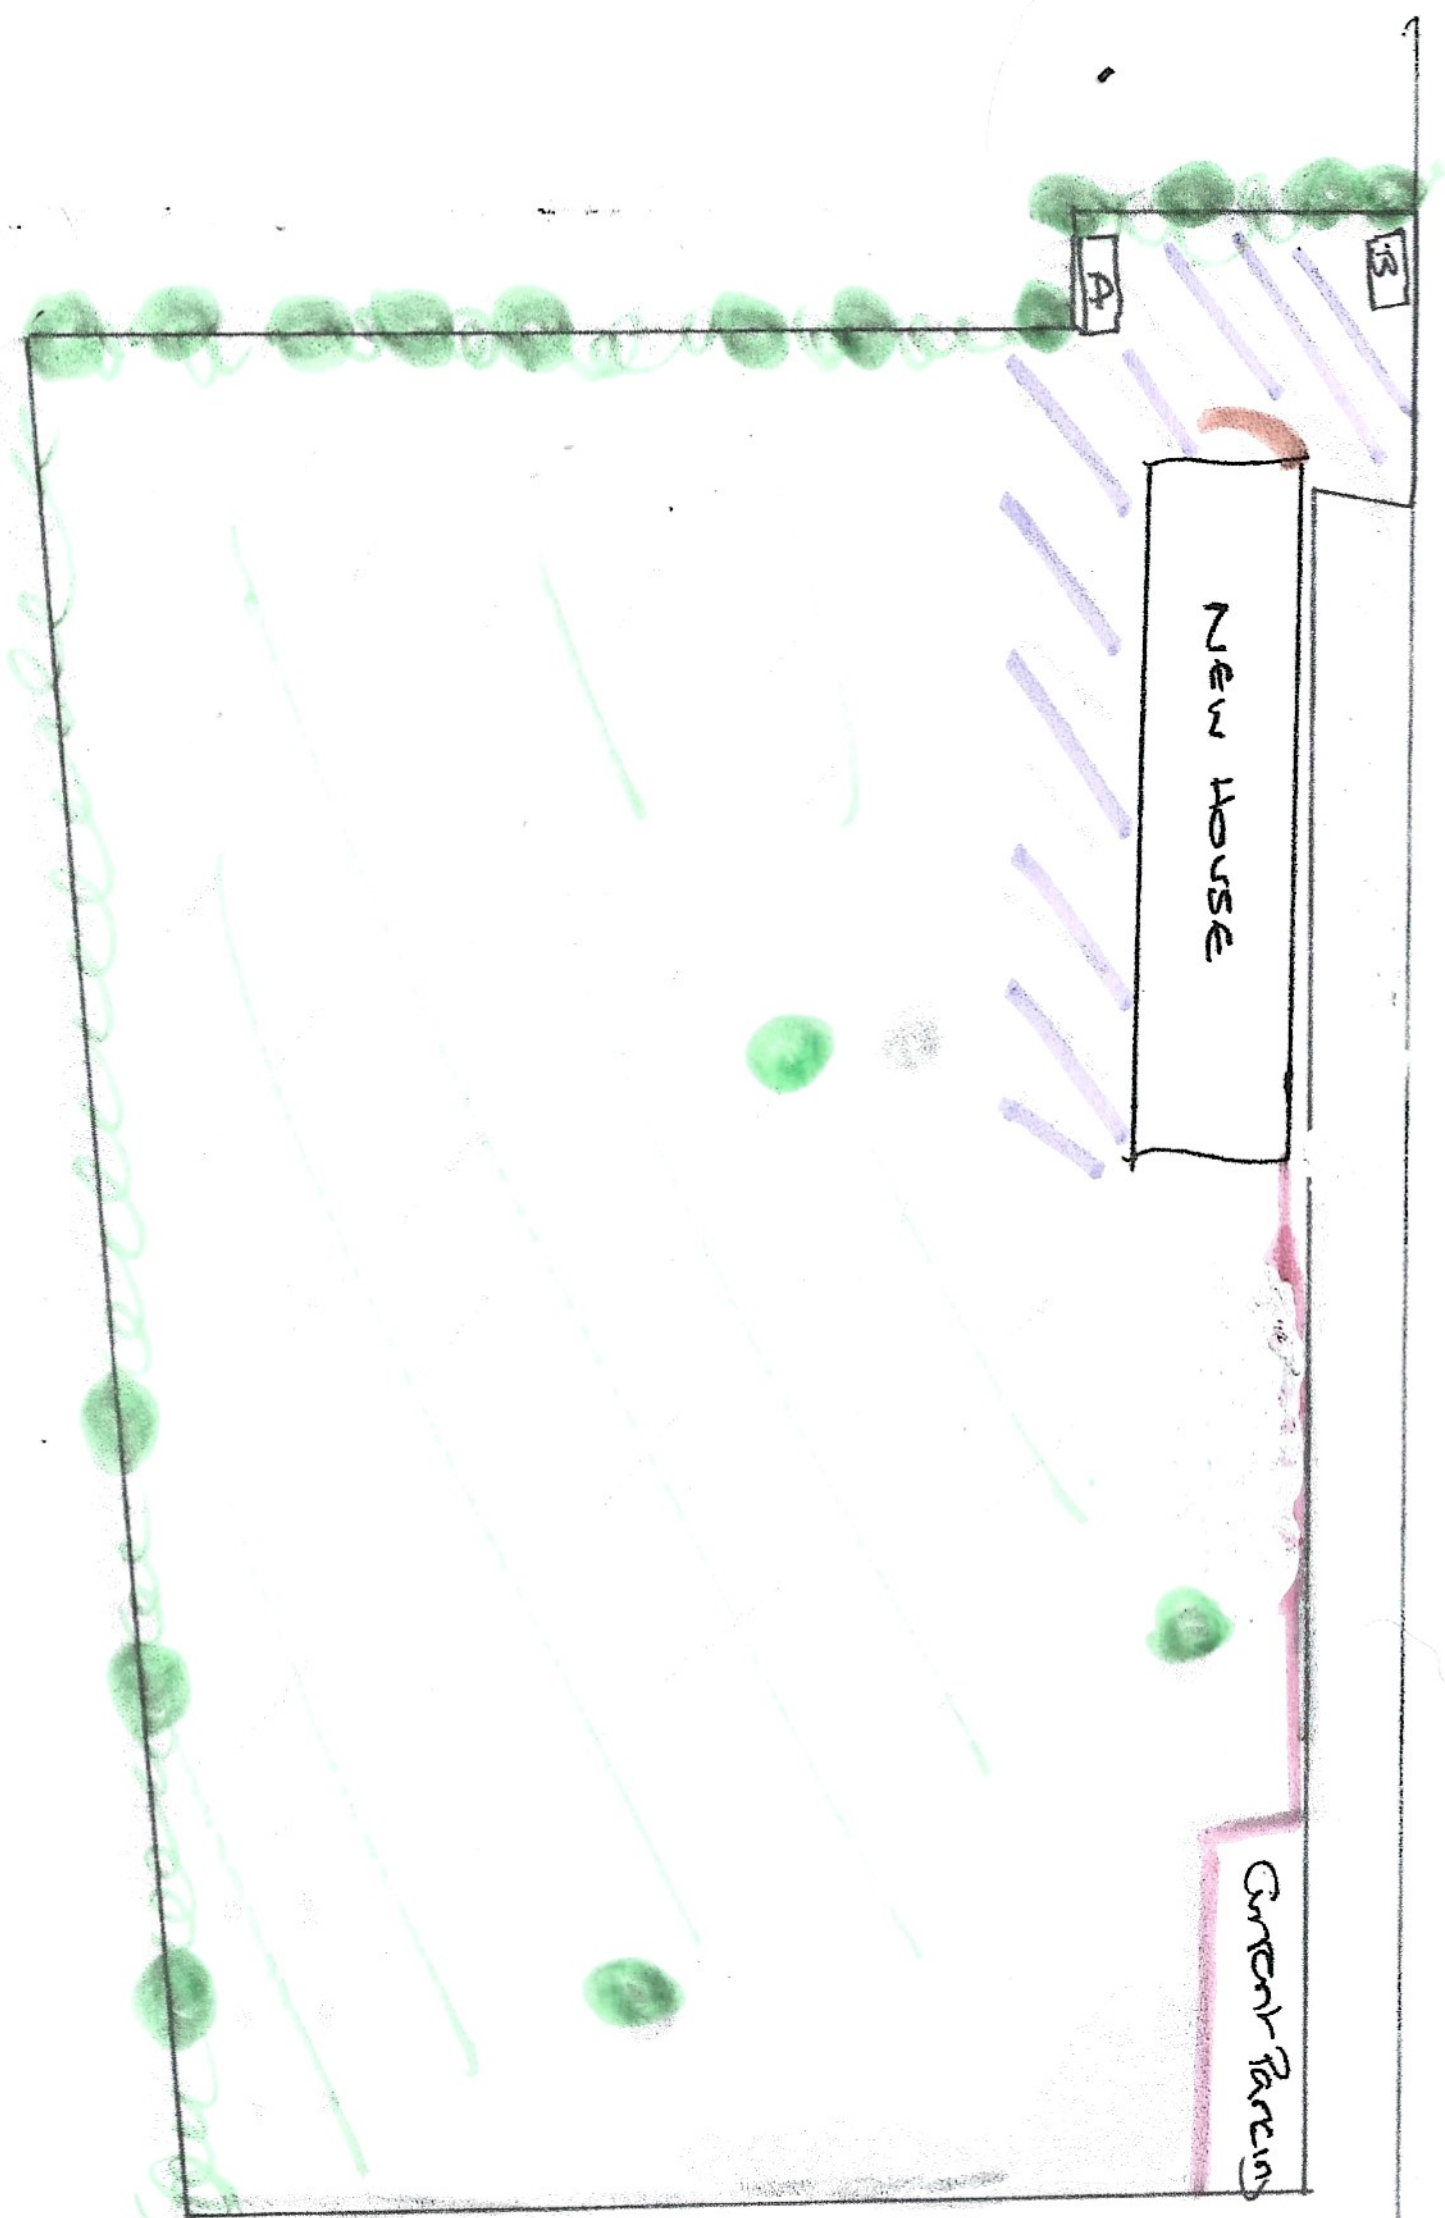

Hedge + tree borders
- current, to be secured with chicken wire + post fencing @ 4

A - Bin storage
B - Bin/collection

Wooden fence 1.2m high

Brick wall 1.2m high, 60 per cent

Current head

Paved Area

Grass

NOT TO SCALE