
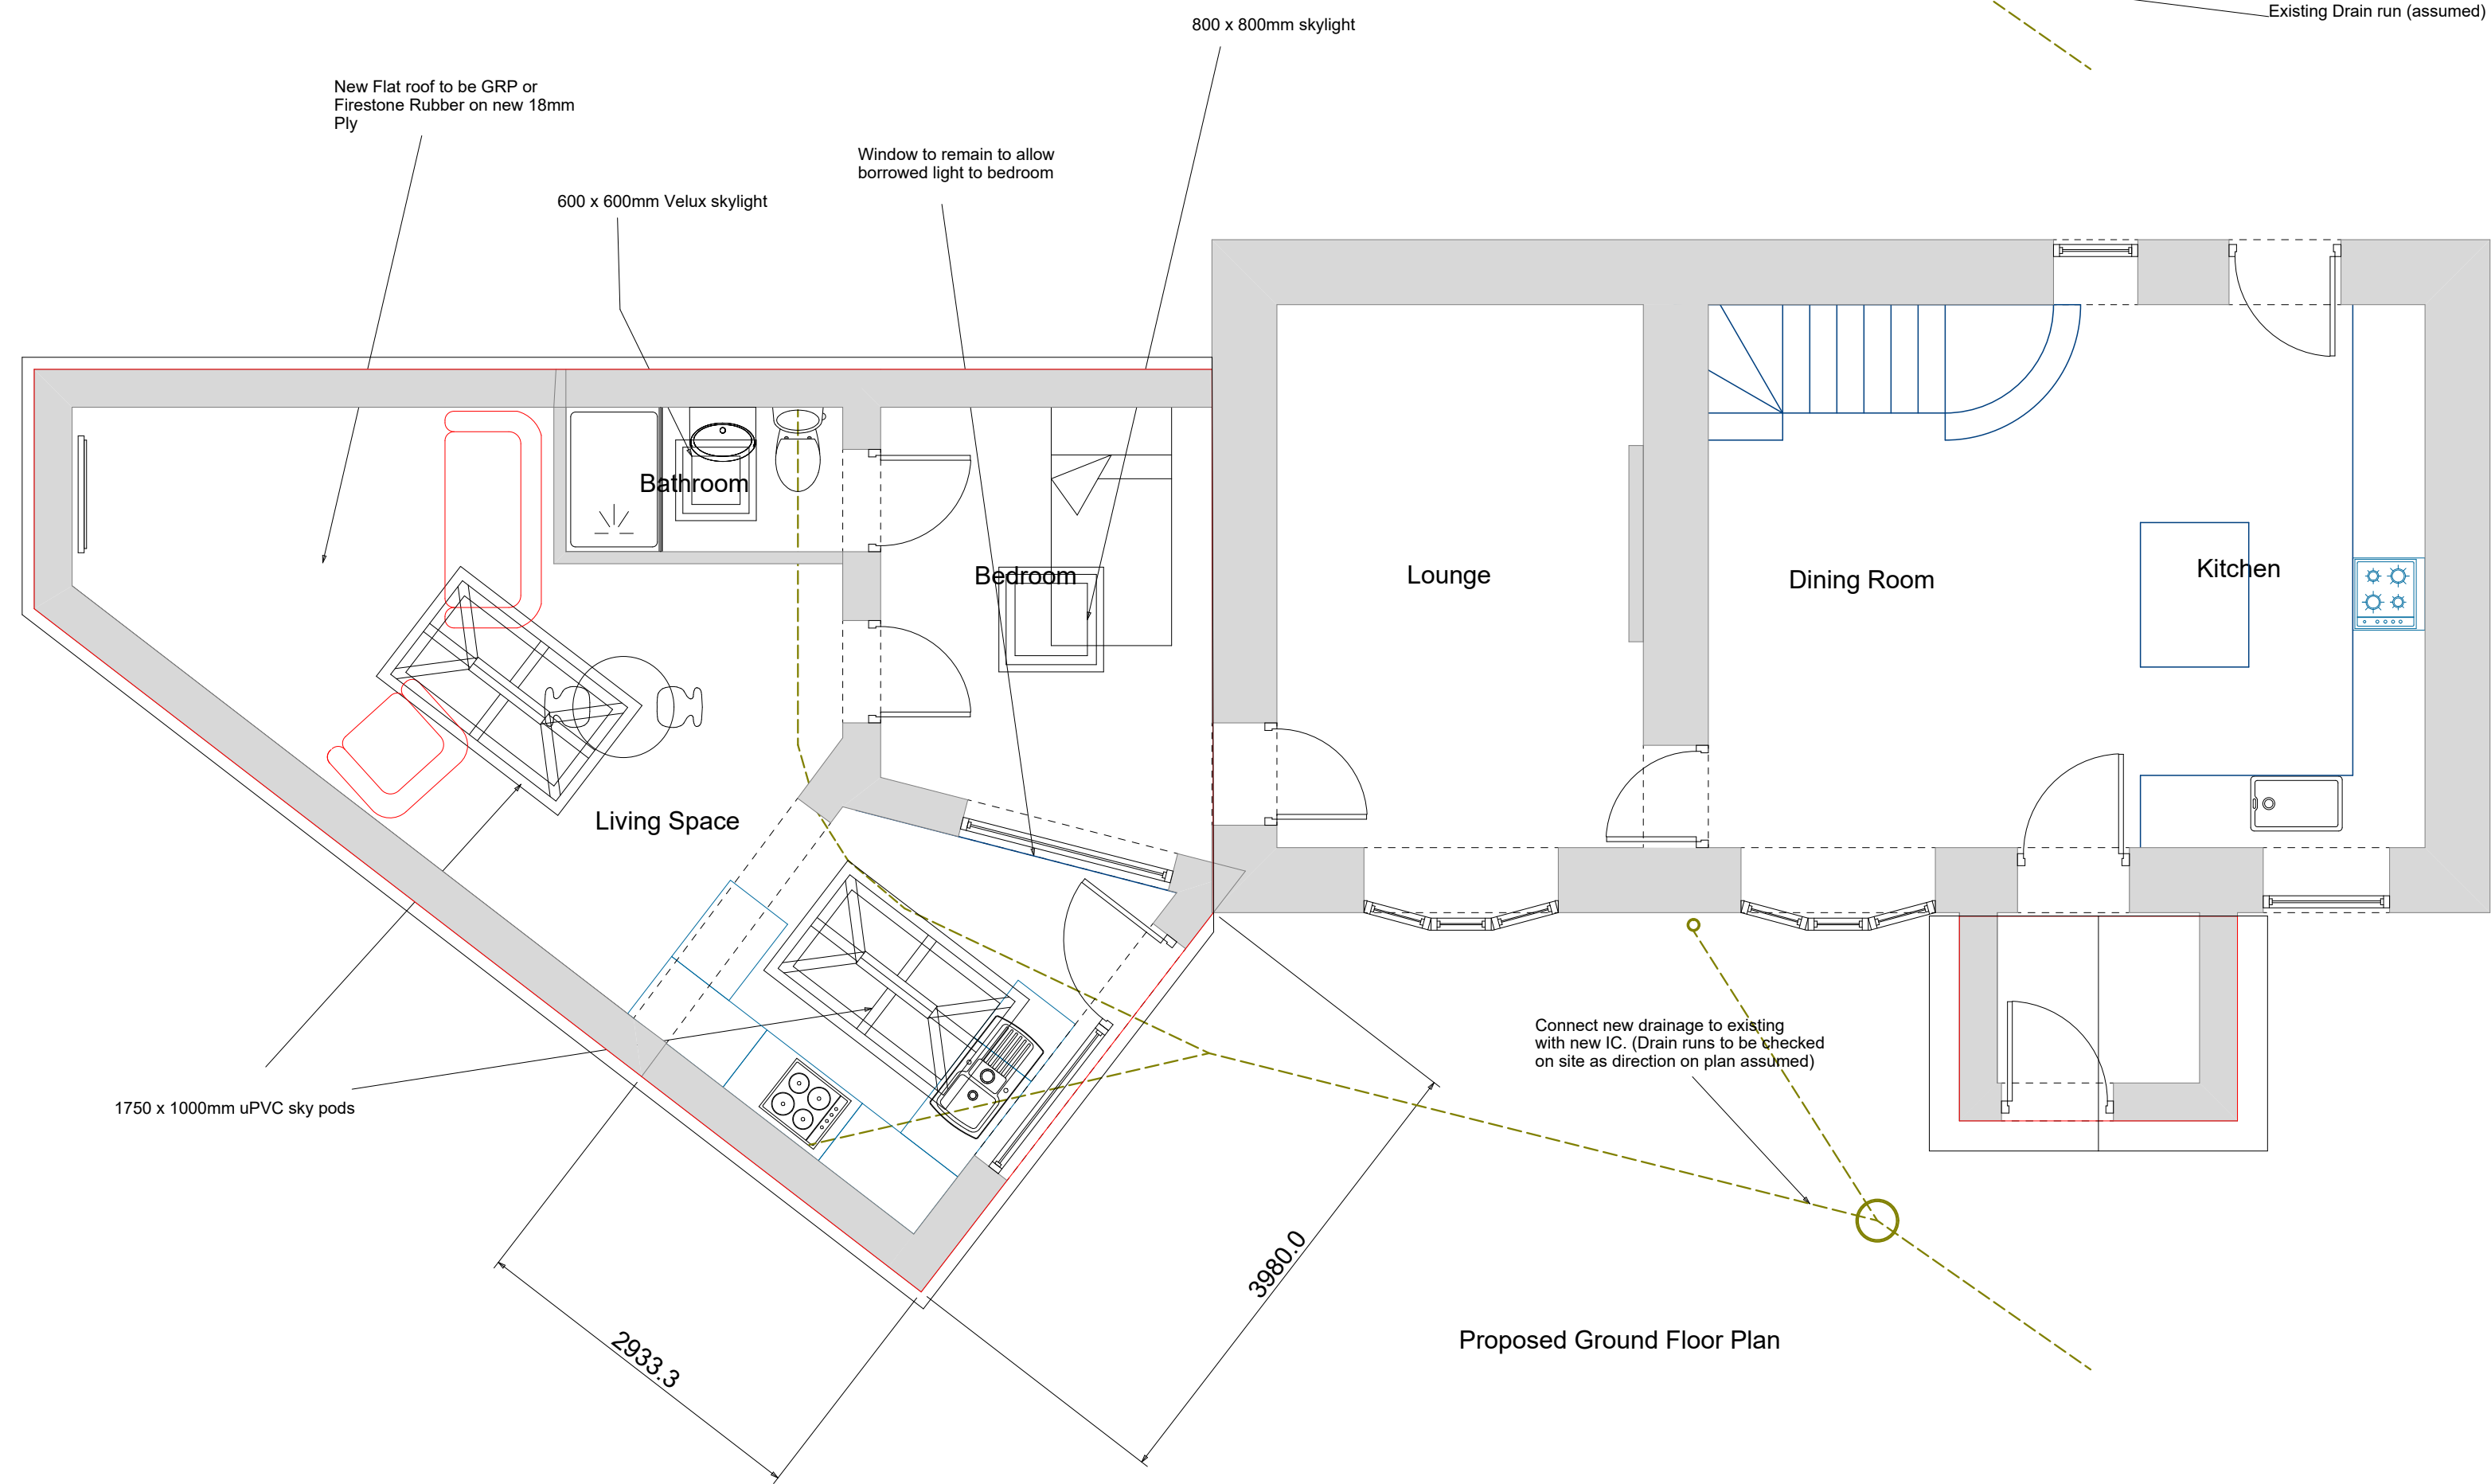
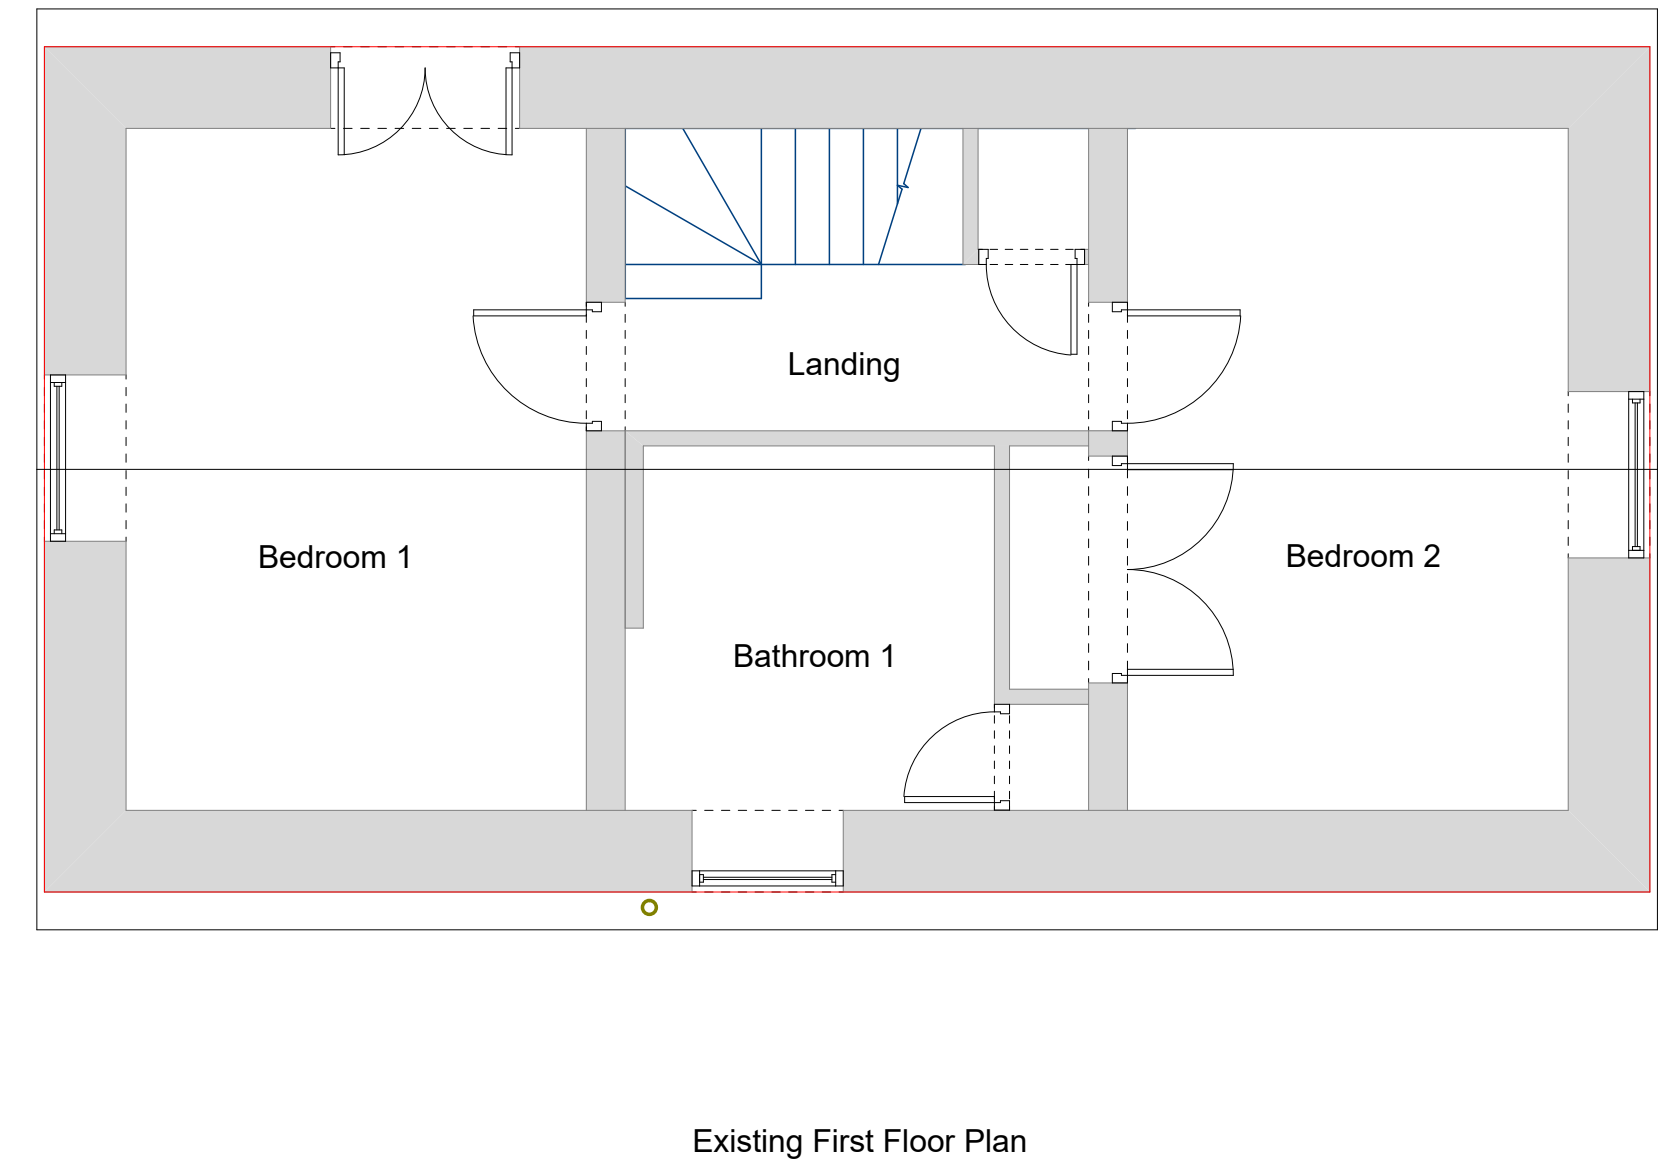


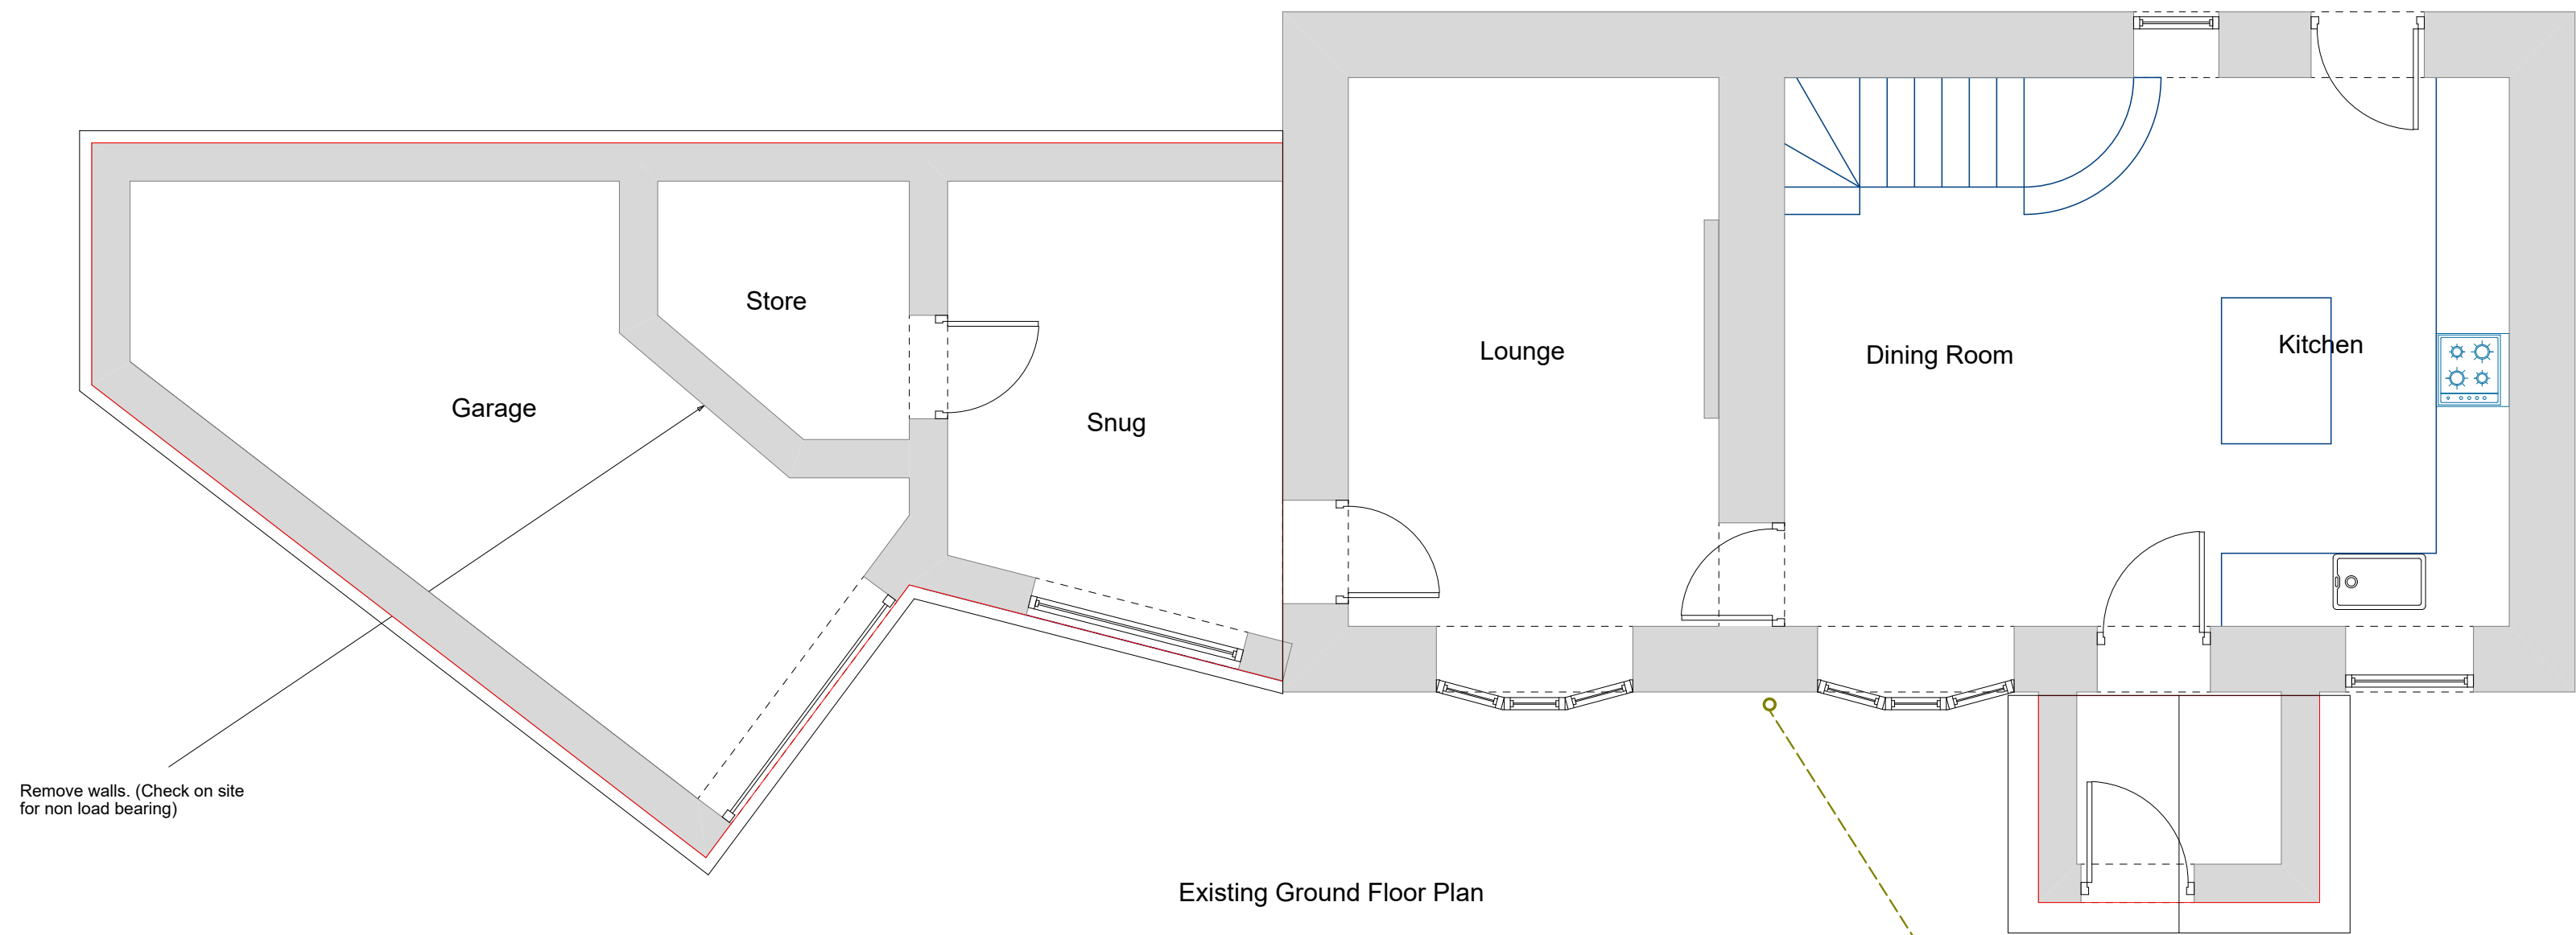

Revision A - Addition of skylights and move door to bathroom

Do Not Scale Of This Drawing. All Measurements To Be Checked On Site

DW Design

Project
Single storey extension & Conversion
26 Stephenson Way
Groby
Leics LE6 0FW
Drawing Title
Planning Drawing
Plans

Client
Mr P Shipman
Drawing No.
PS/DW/001A
Date
May 2023

Scale
1:50 (Unless otherwise
Stated)

Page Size - A1 3000.0 mm

112 Greenhill Rd, Coalville, Leicestrshire, LE67 4RJ
Tel:- 07966 375369