


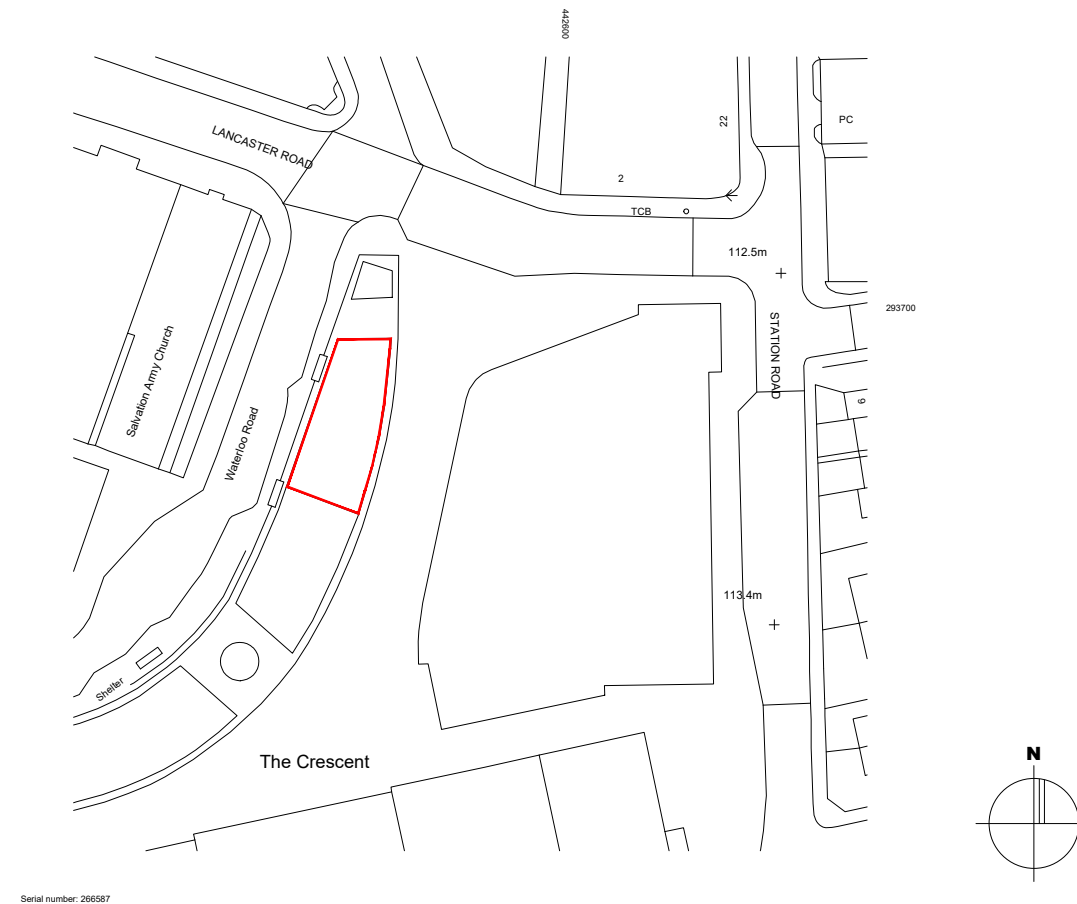

1. Site Location Plan
1:1250@A3



42 Lovap Way
Great Oakley
Corby
Northamptonshire
NN18 8JL

T: 07725 146059 / 07595 667556
E: enquiries@hsharchitecture.com
W: www.hsharchitecture.com

Client: Mr R. Scarborough

Project: Fit out and signage application for
Unit B6 Hinckley Crescent, Butterwick
Bakery

Drawing: Site Location Plan

Purpose: Planning	Drawn: LSH
Scale: 1:1250@A3	Date: June '23
Drawing: S03	Revision:

