


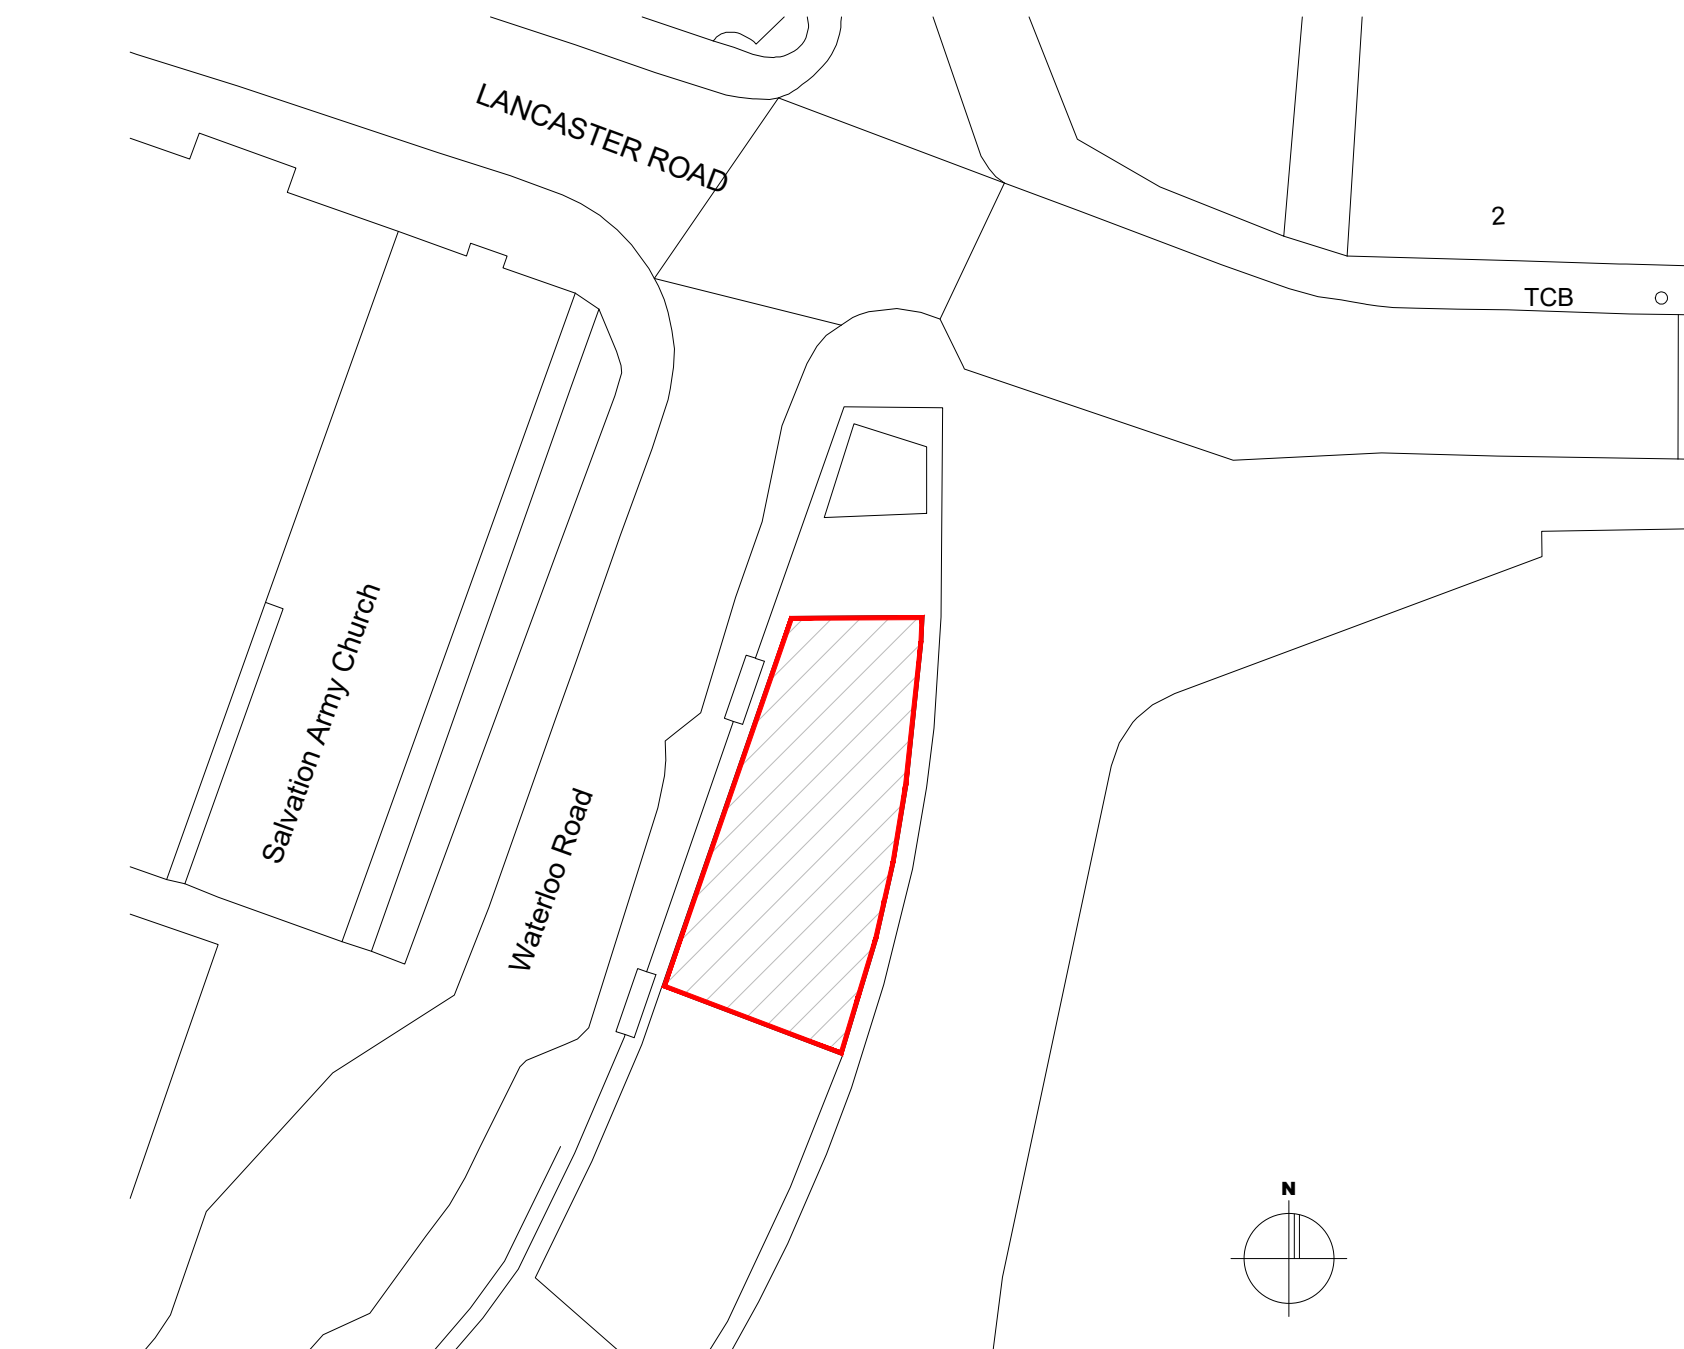

1. Site Block Plan
1:500@A3


42 Lovap Way
Great Oakley
Corby
Northamptonshire
NN18 8JL

T: 07725 146059 / 07595 667556
E: enquiries@hsharchitecture.com
W: www.hsharchitecture.com

Client: Mr R. Scarborough

Project: Fit out and signage application for
Unit B6 Hinckley Crescent, Butterwick
Bakery

Drawing: Site Block Plan

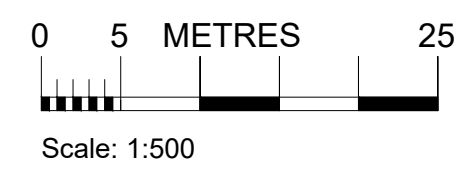

Purpose: Planning	Drawn: LSH
Scale: 1:500@A3	Date: June '23
Drawing: SK04	Revision: