PROPOSED FIRST FLOOR EXTENSION 1/50

Revised 18.5.11
Revised 28.7.11

A4

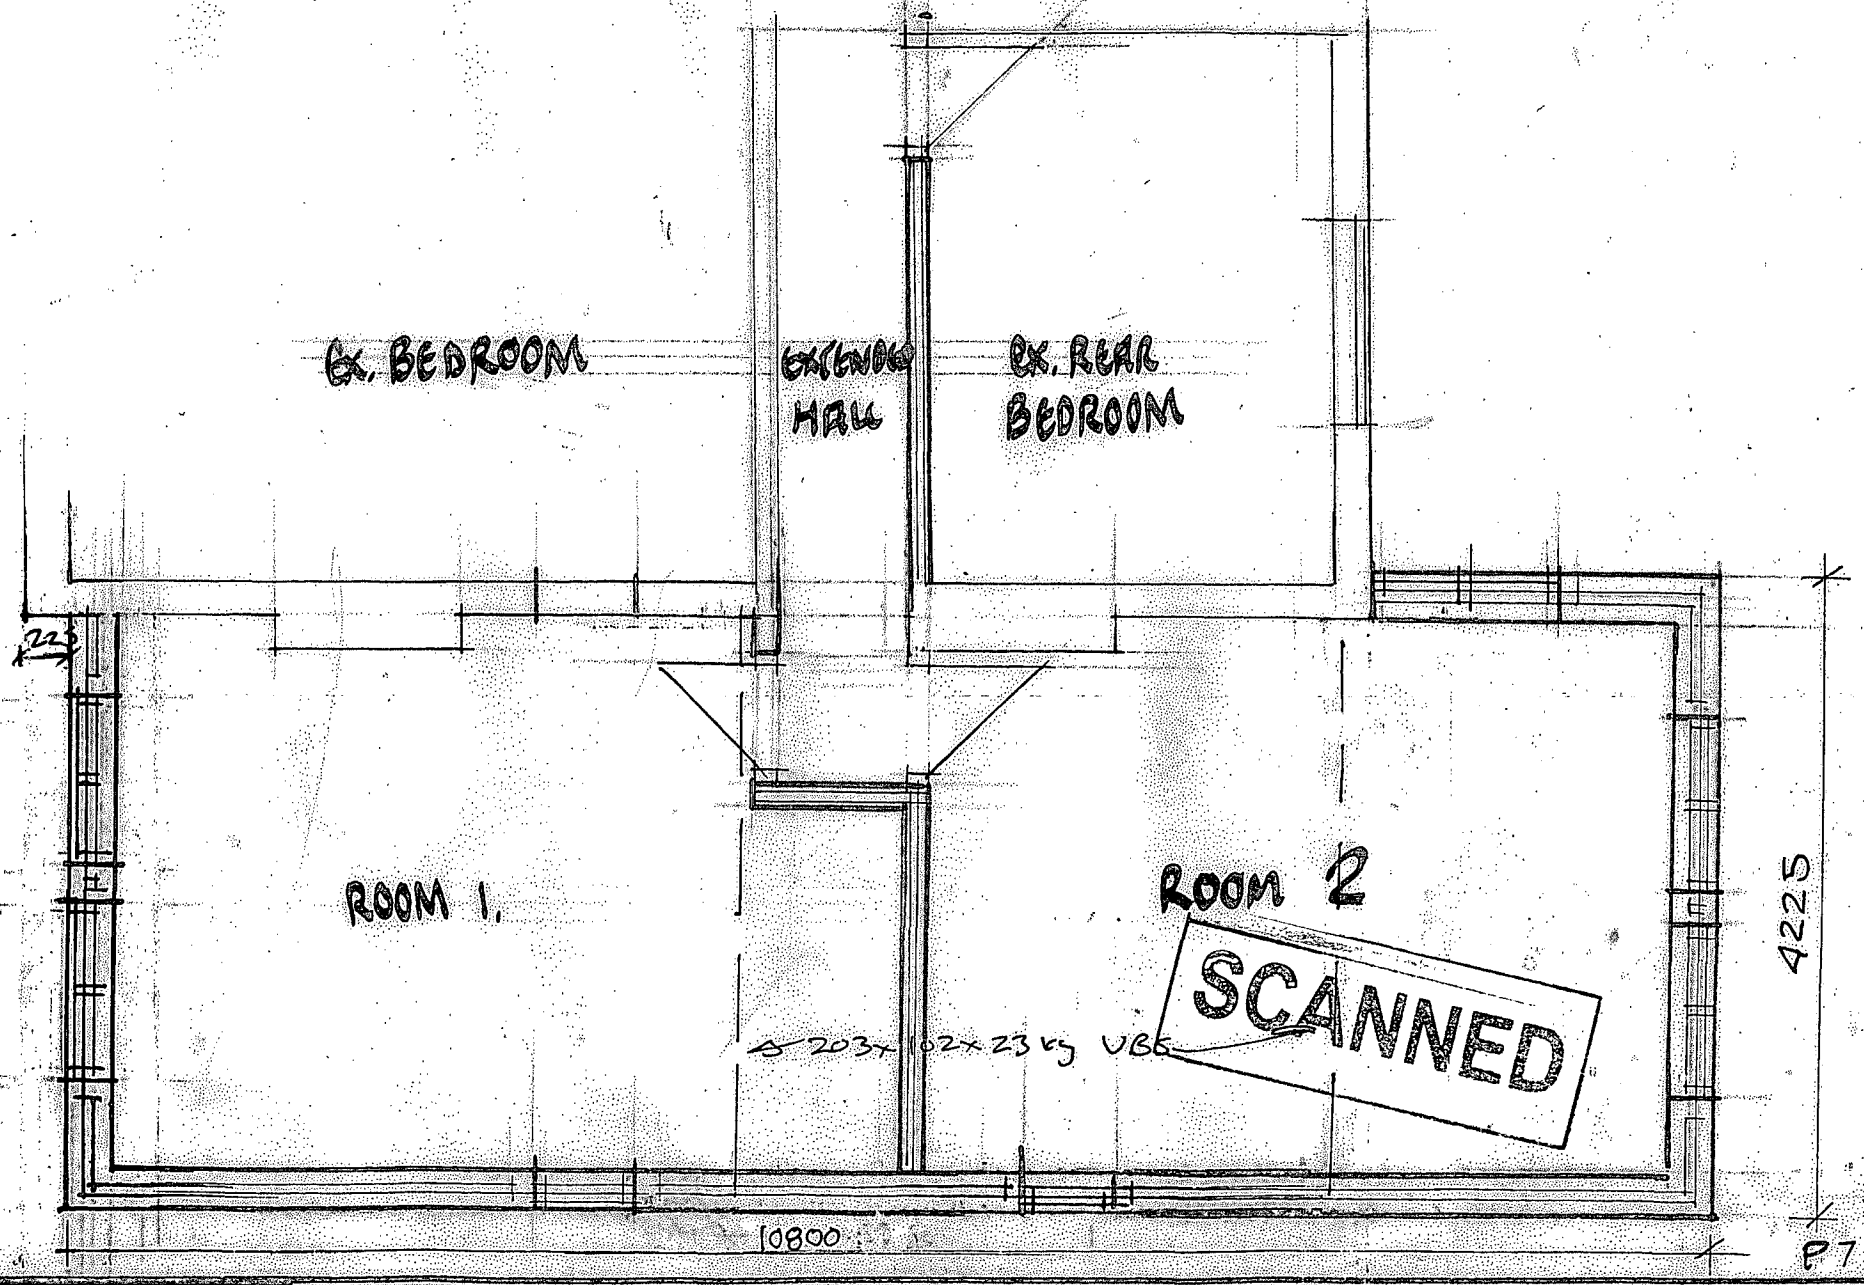

SCANNED

DCPSN

P7

DEVELOPMENT SERVICES
02 JUN 2011
RECEIVED

DEVELOPMENT SERVICES
7 JUL 2011
RECEIVED

DEVELOPMENT SERVICES
4 JUL 2011
RECEIVED