SITE LOCATION PLAN

Brick Kiln Street, Coventry Road, Hinckley, Leicestershire - Uncontrolled Copy

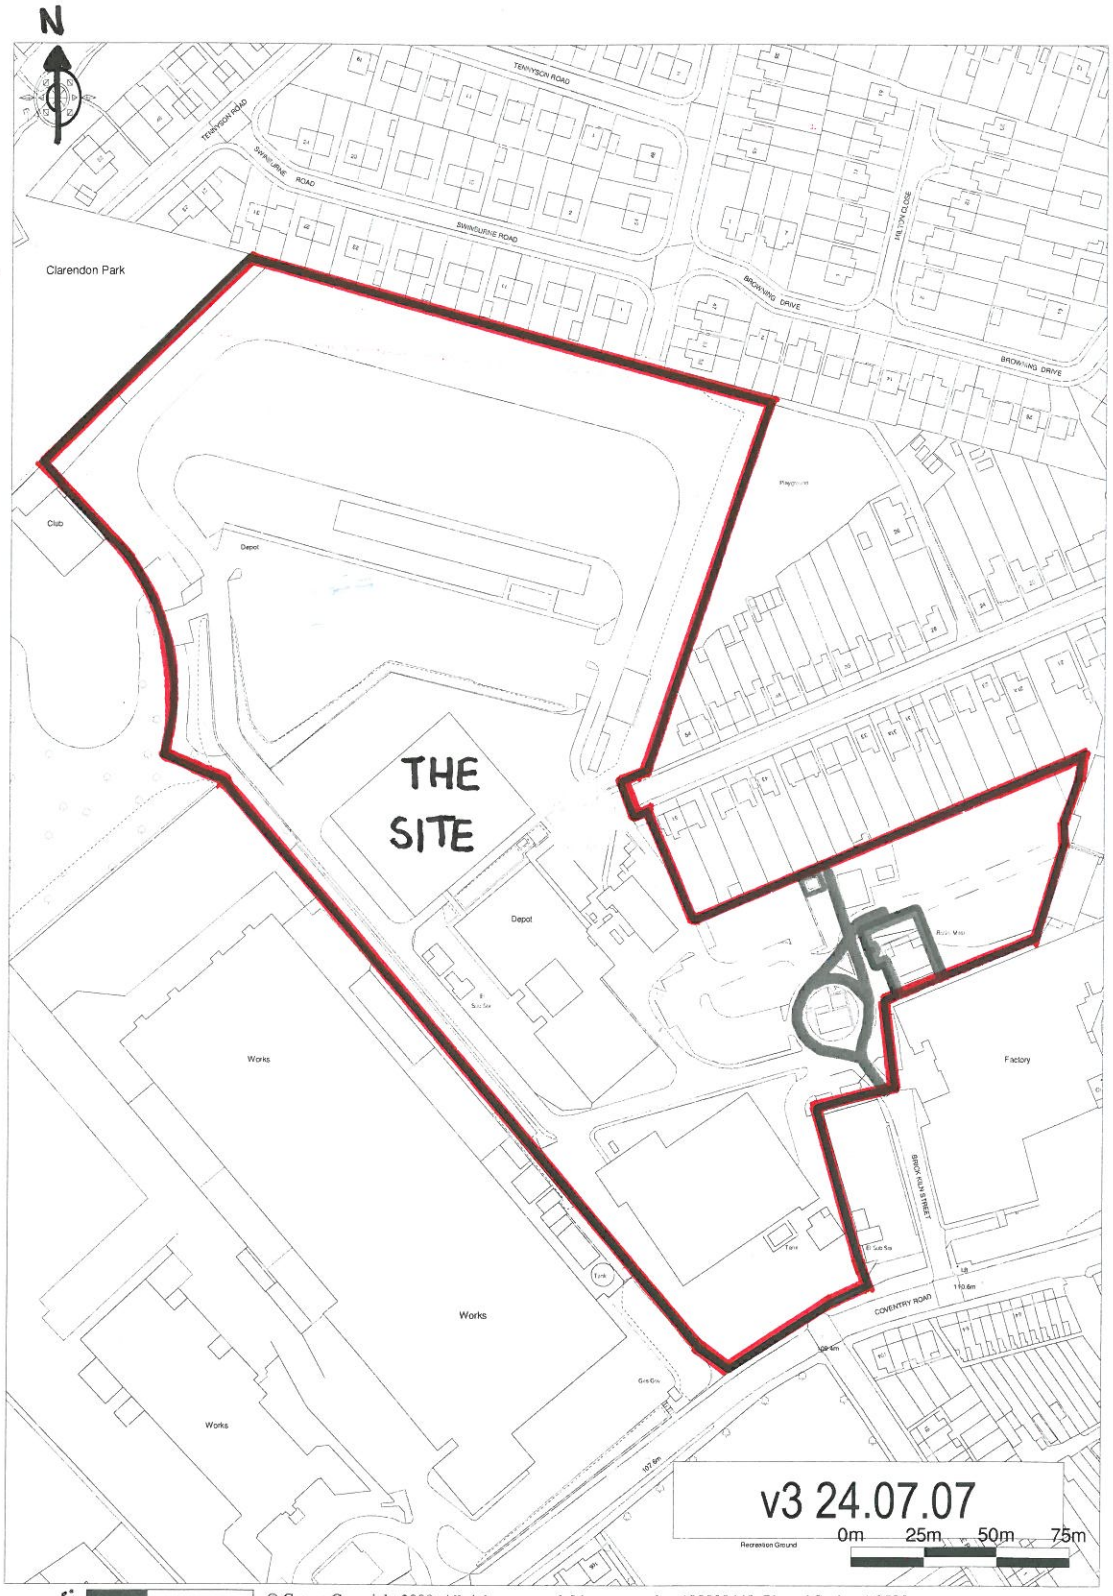

Enabled by Ordnance Survey © Crown Copyright 2009. All rights reserved. Licence number 100020449. Plotted Scale - 1:2500

Natinal Grid
Location Code 326