


0 1 2 3 4 5m

DWG N^o: 00/2025/011

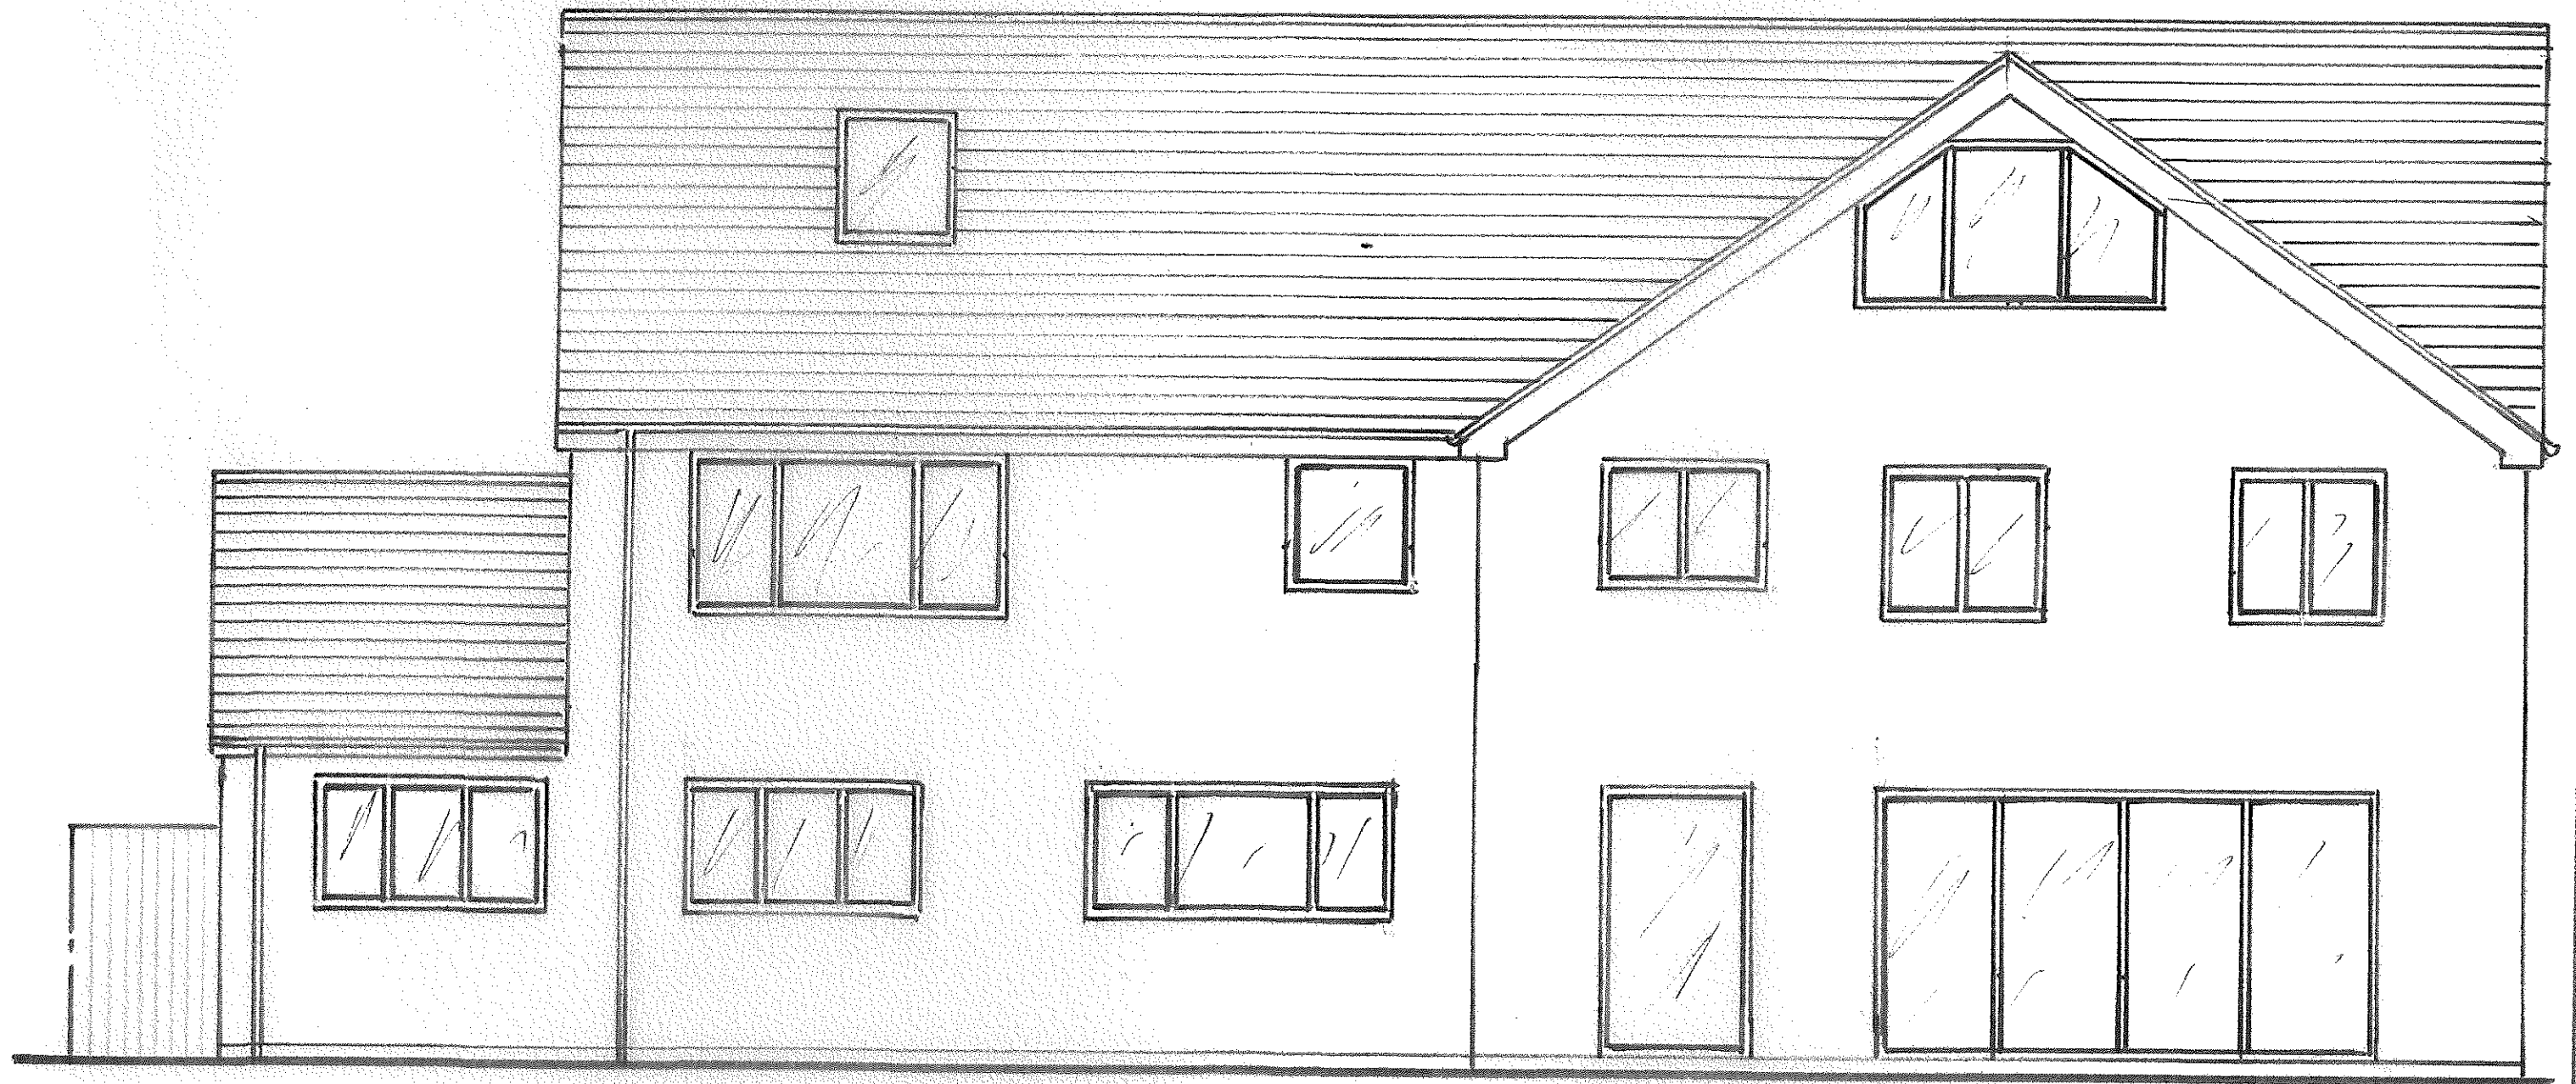

PROPOSED REAR ELEVATION 1:50