


0 1 2 3 4 5m
DWG N° : QC/2025/012

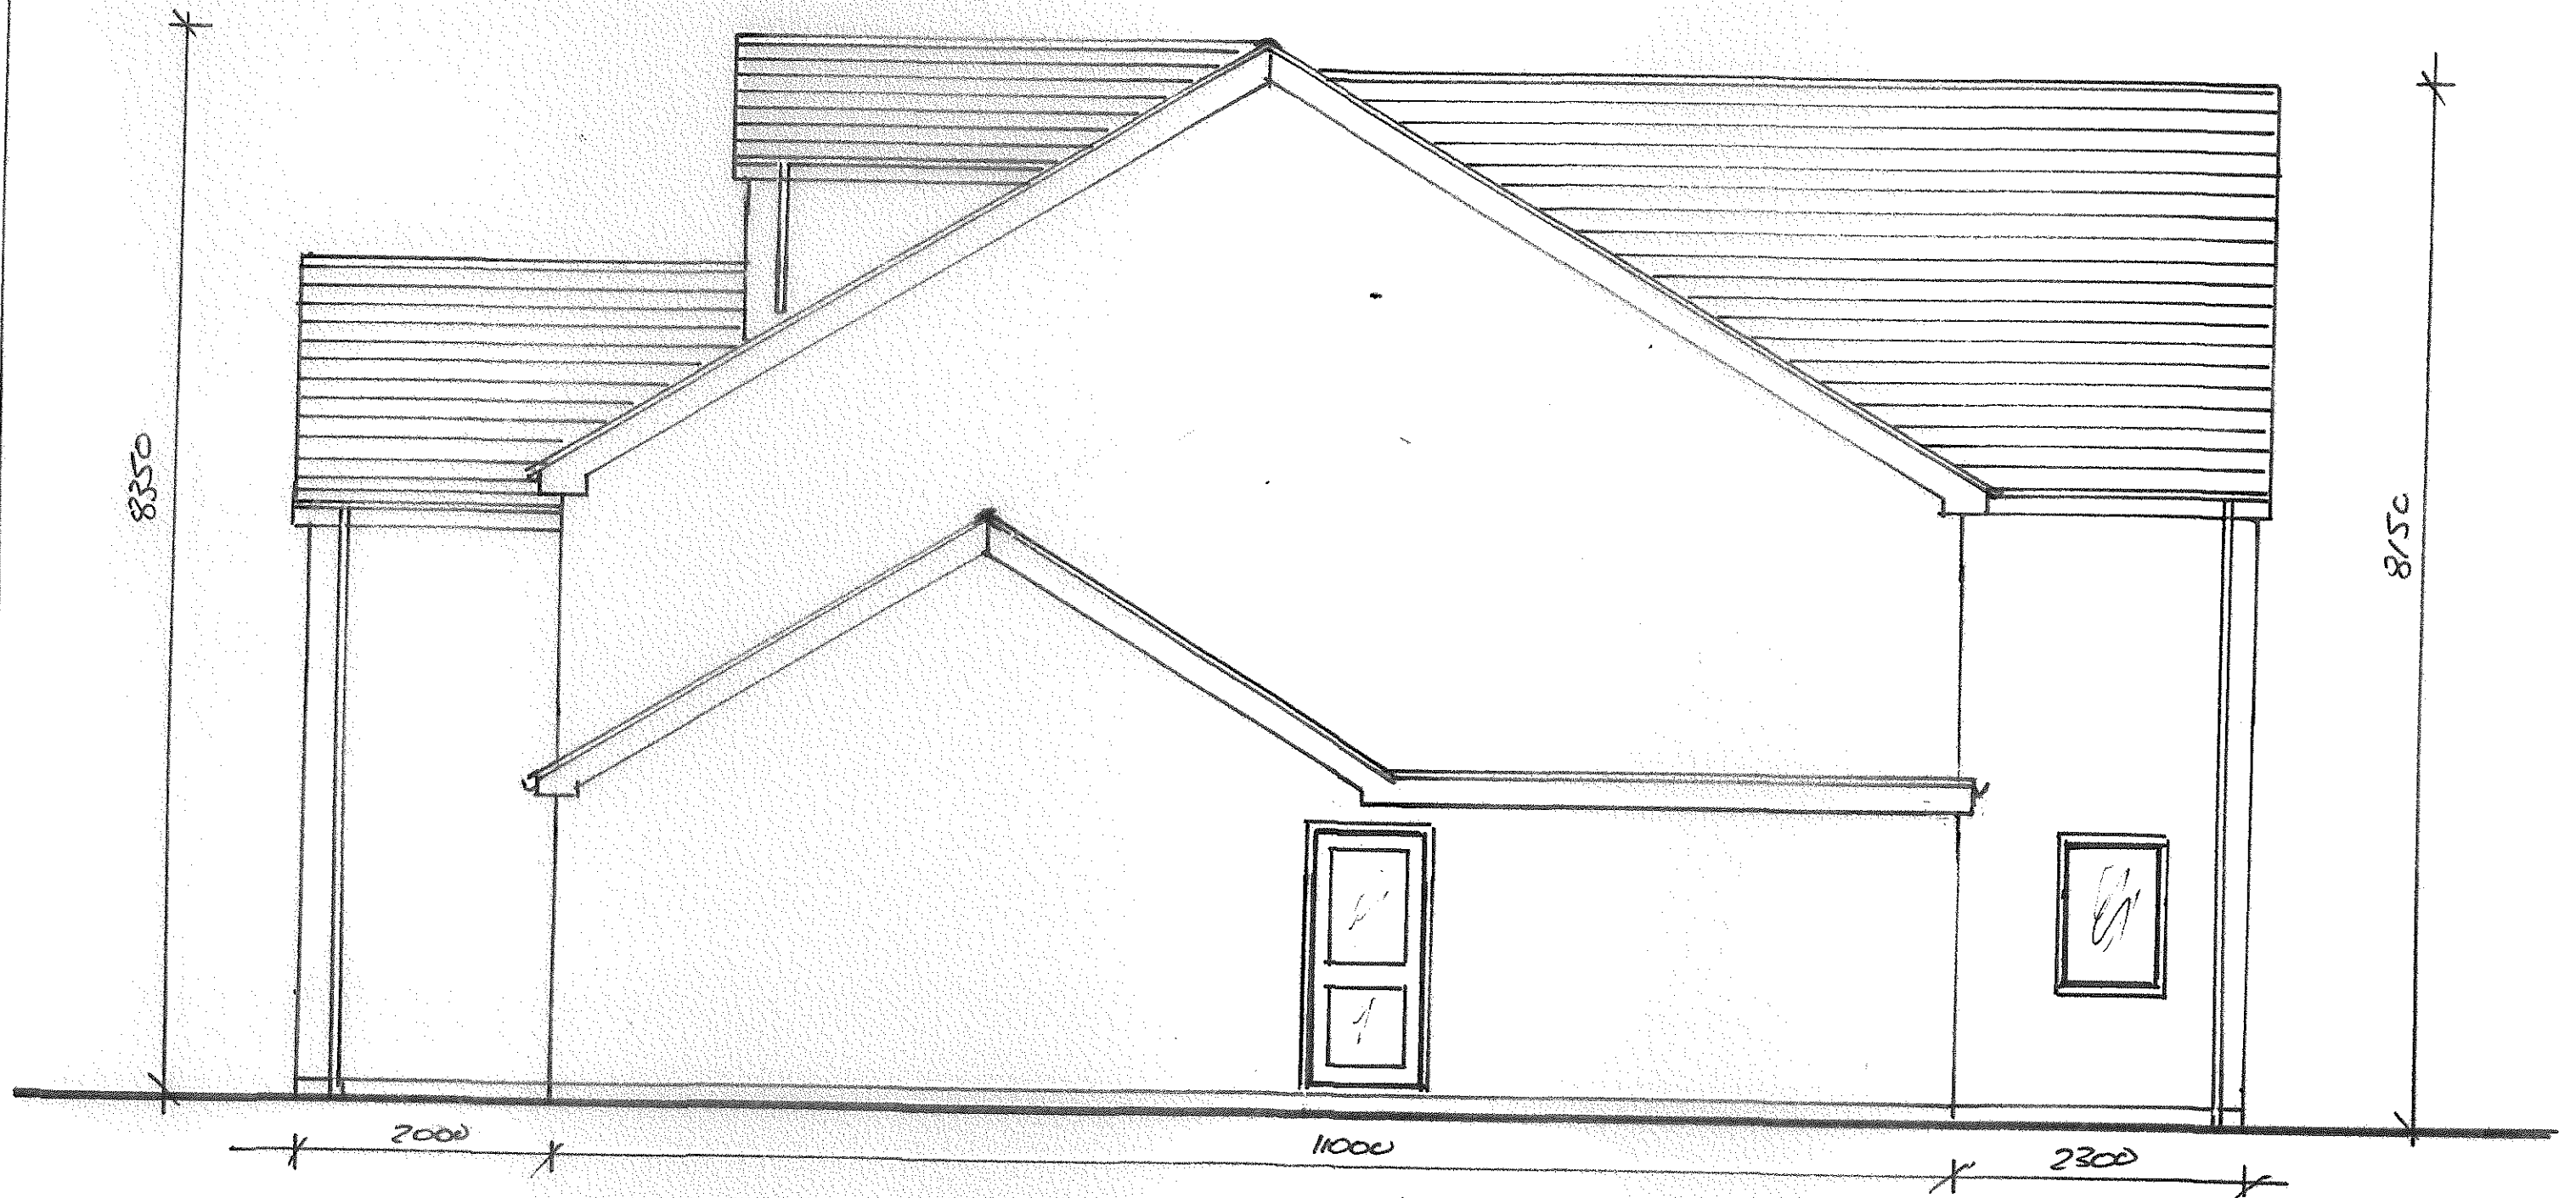

PROPOSED SIDE ELEVATION 1:50