


0 1 2 3 4 5m

DWG NO: QL/2025/03

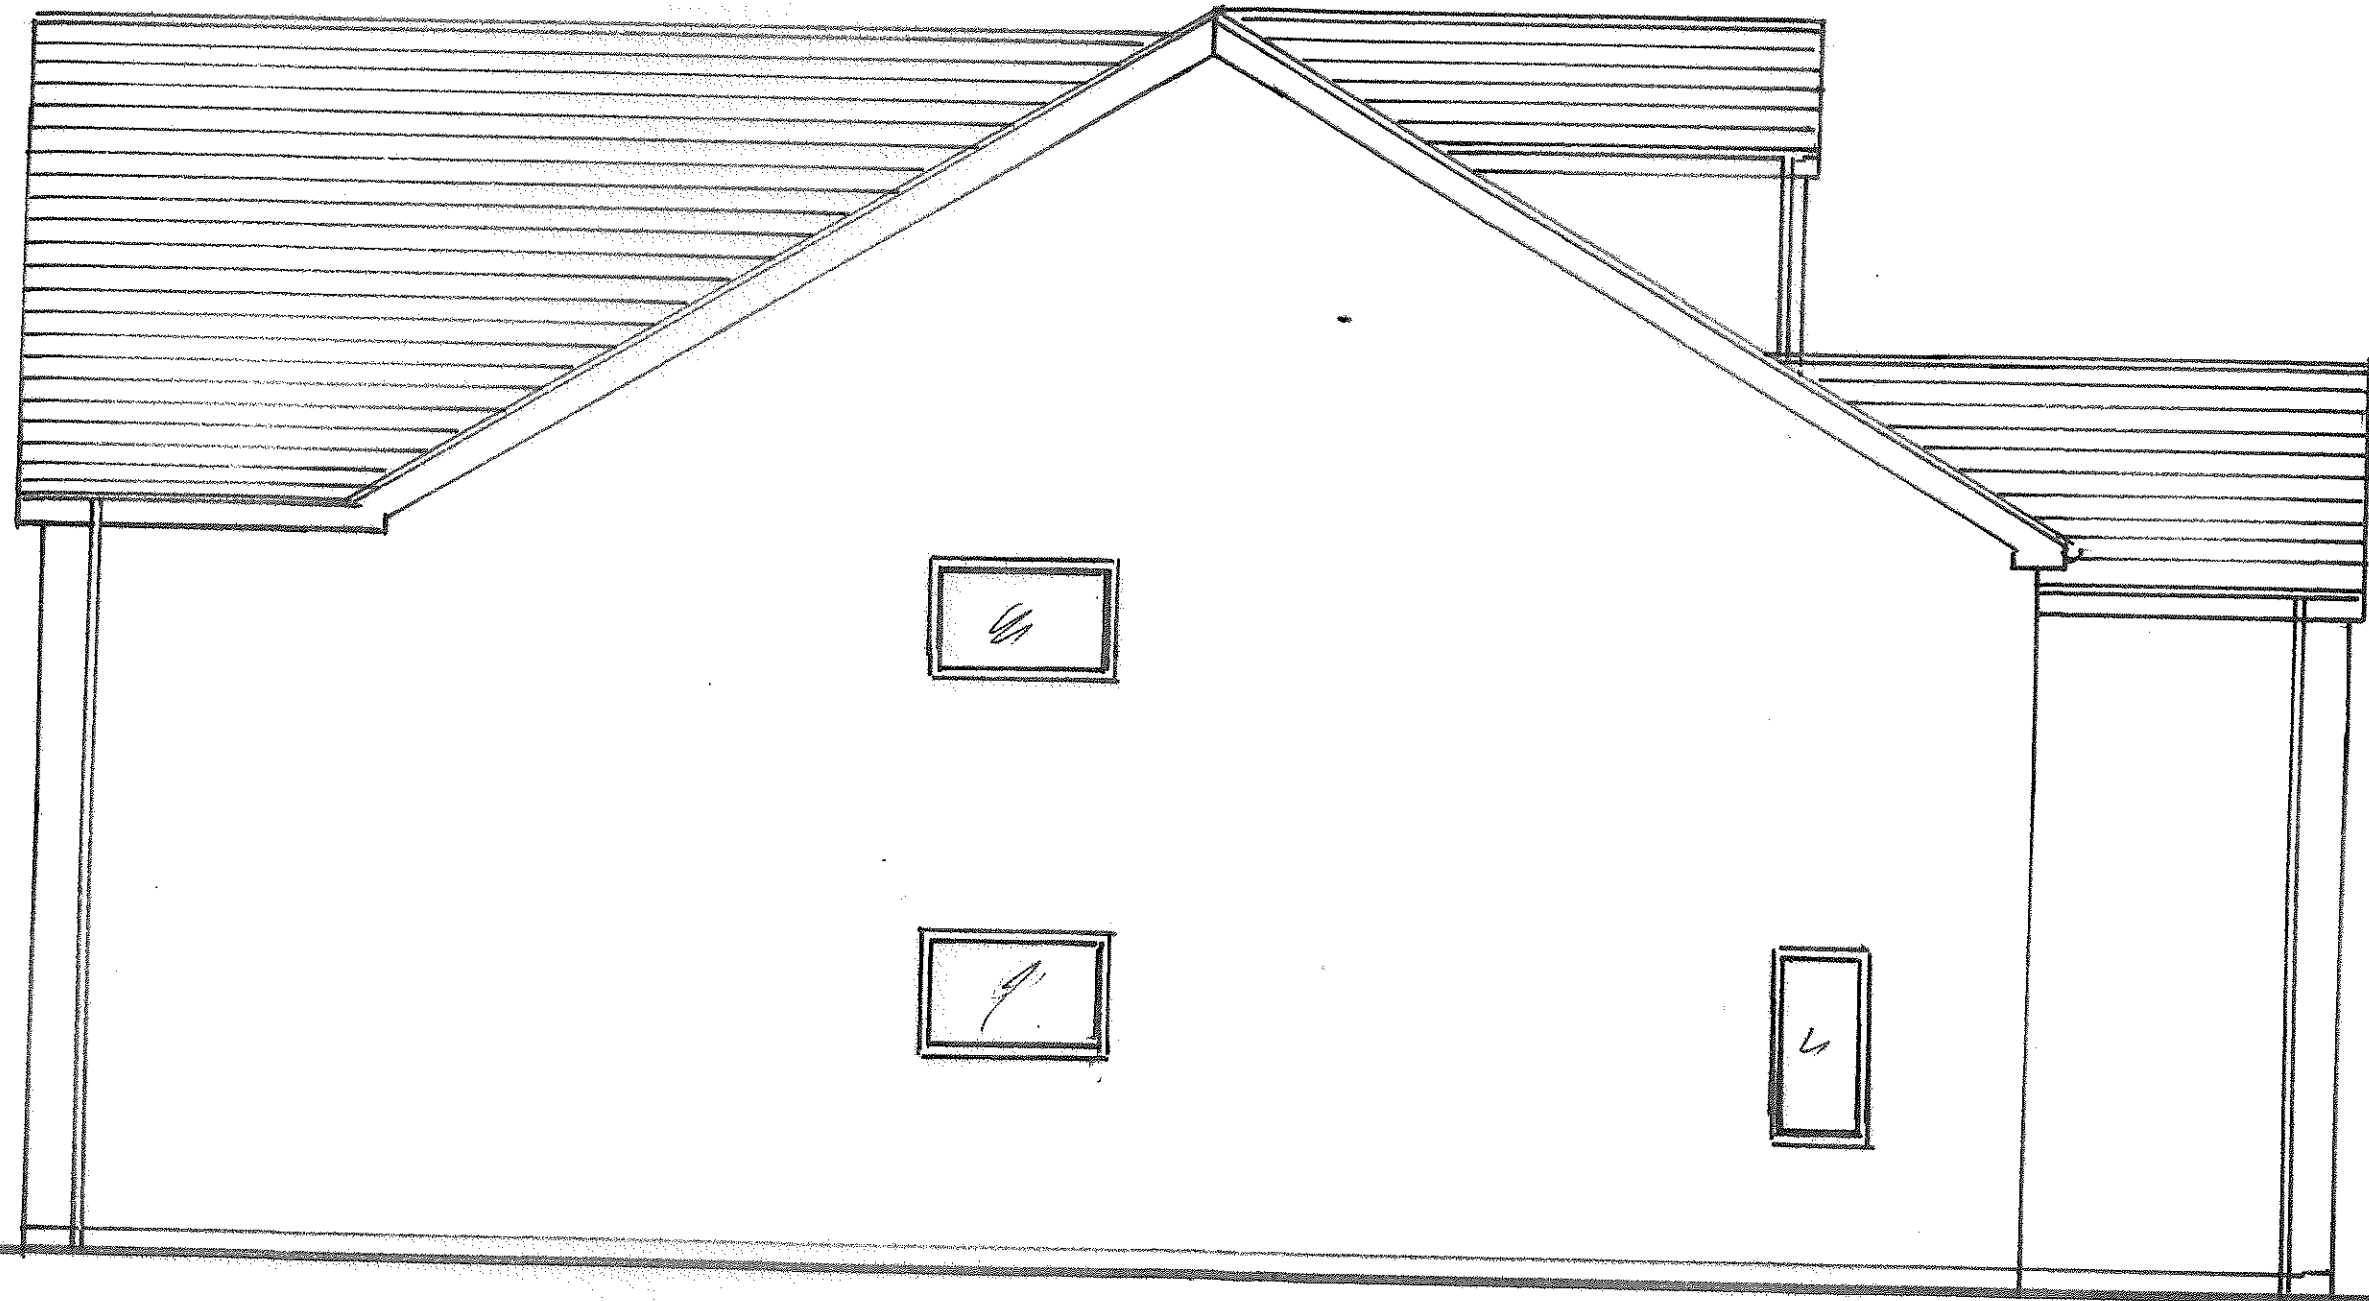

PROPOSED SIDE ELEVATION 1:50