


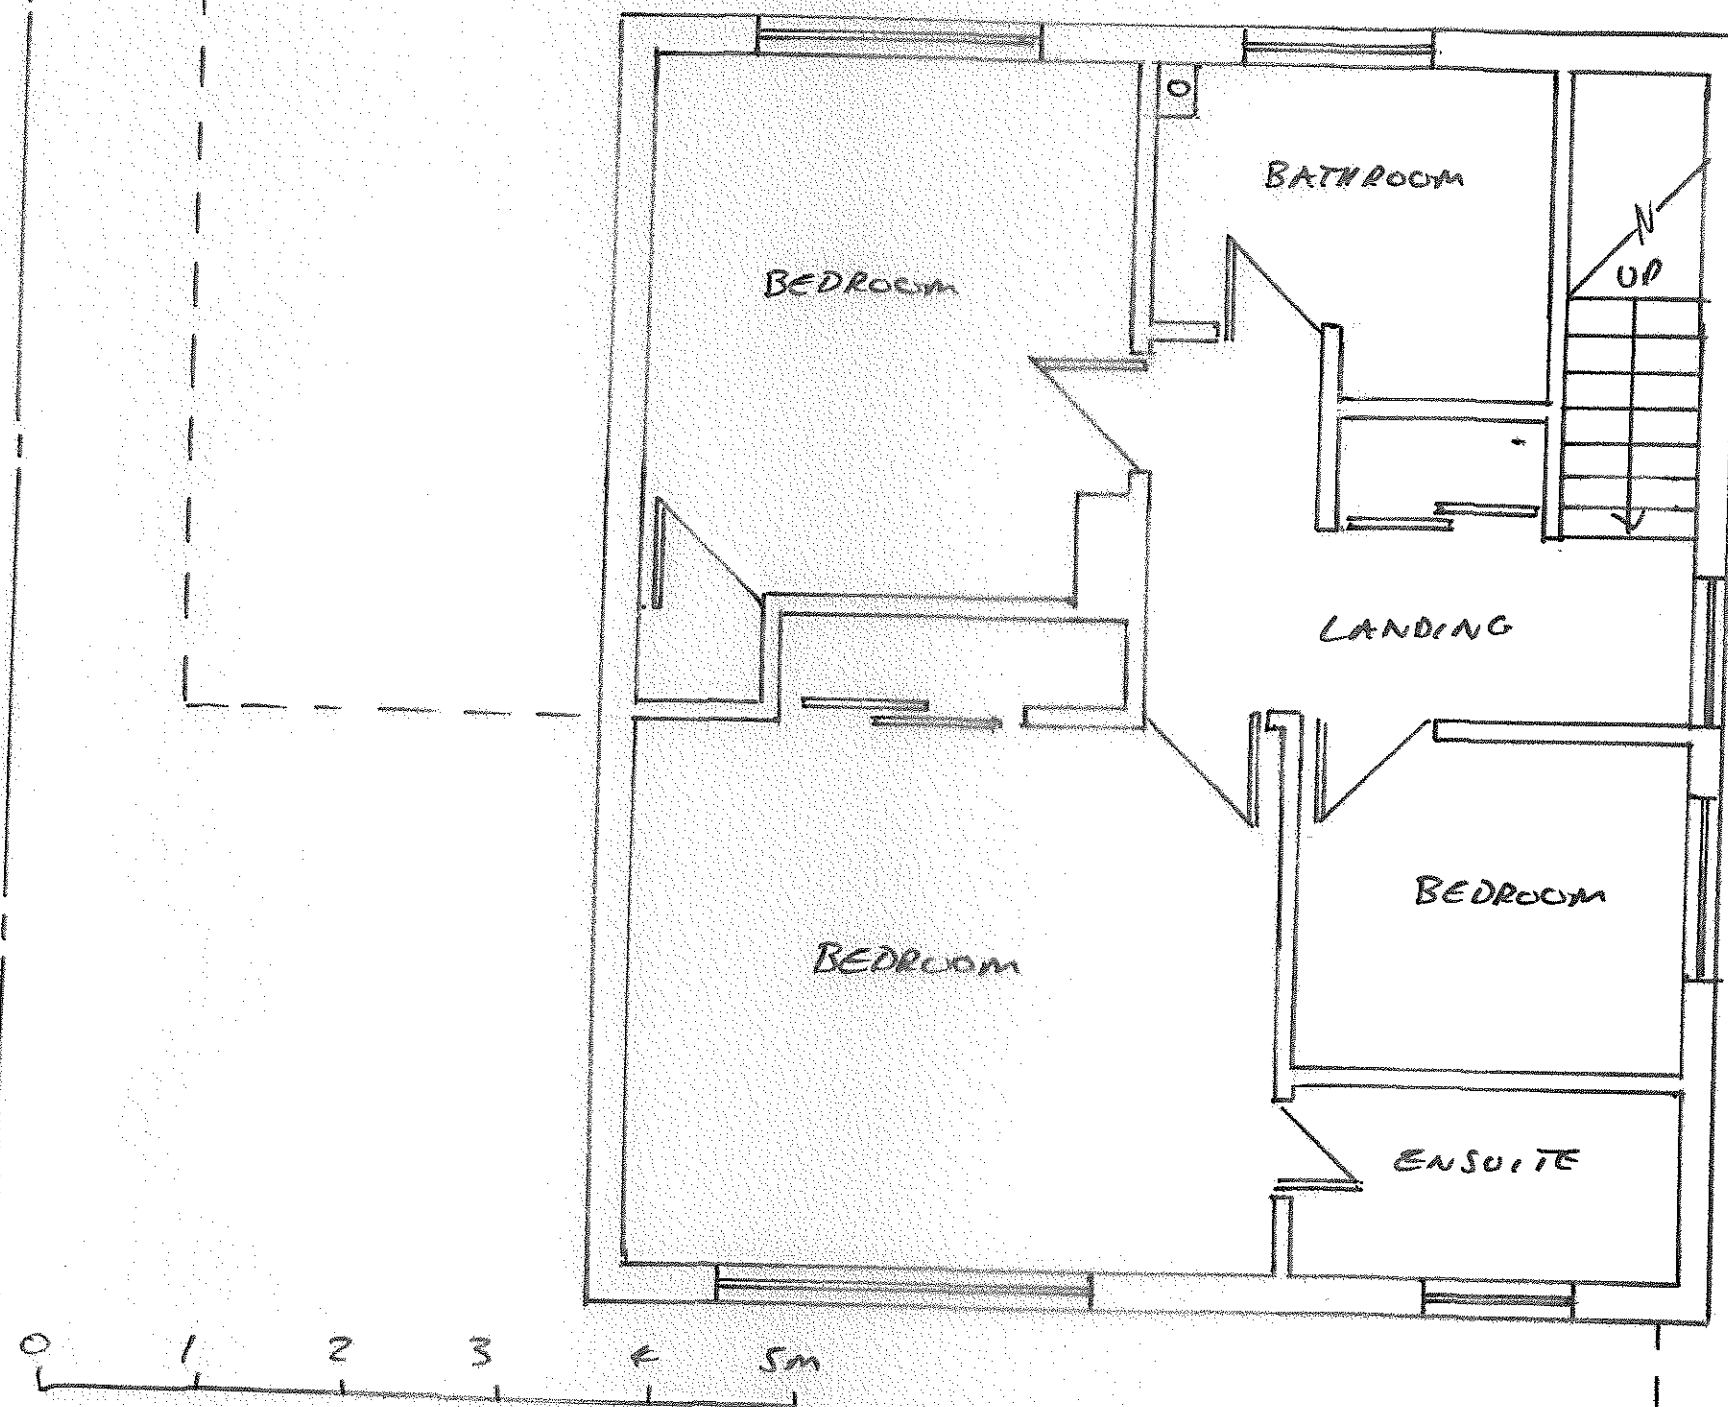

EXISTING FIRST FLOOR 1:50

DWG NO: 01/2025/002