


0 1 2 3 4 5m
DWG N°: QC/2025/005

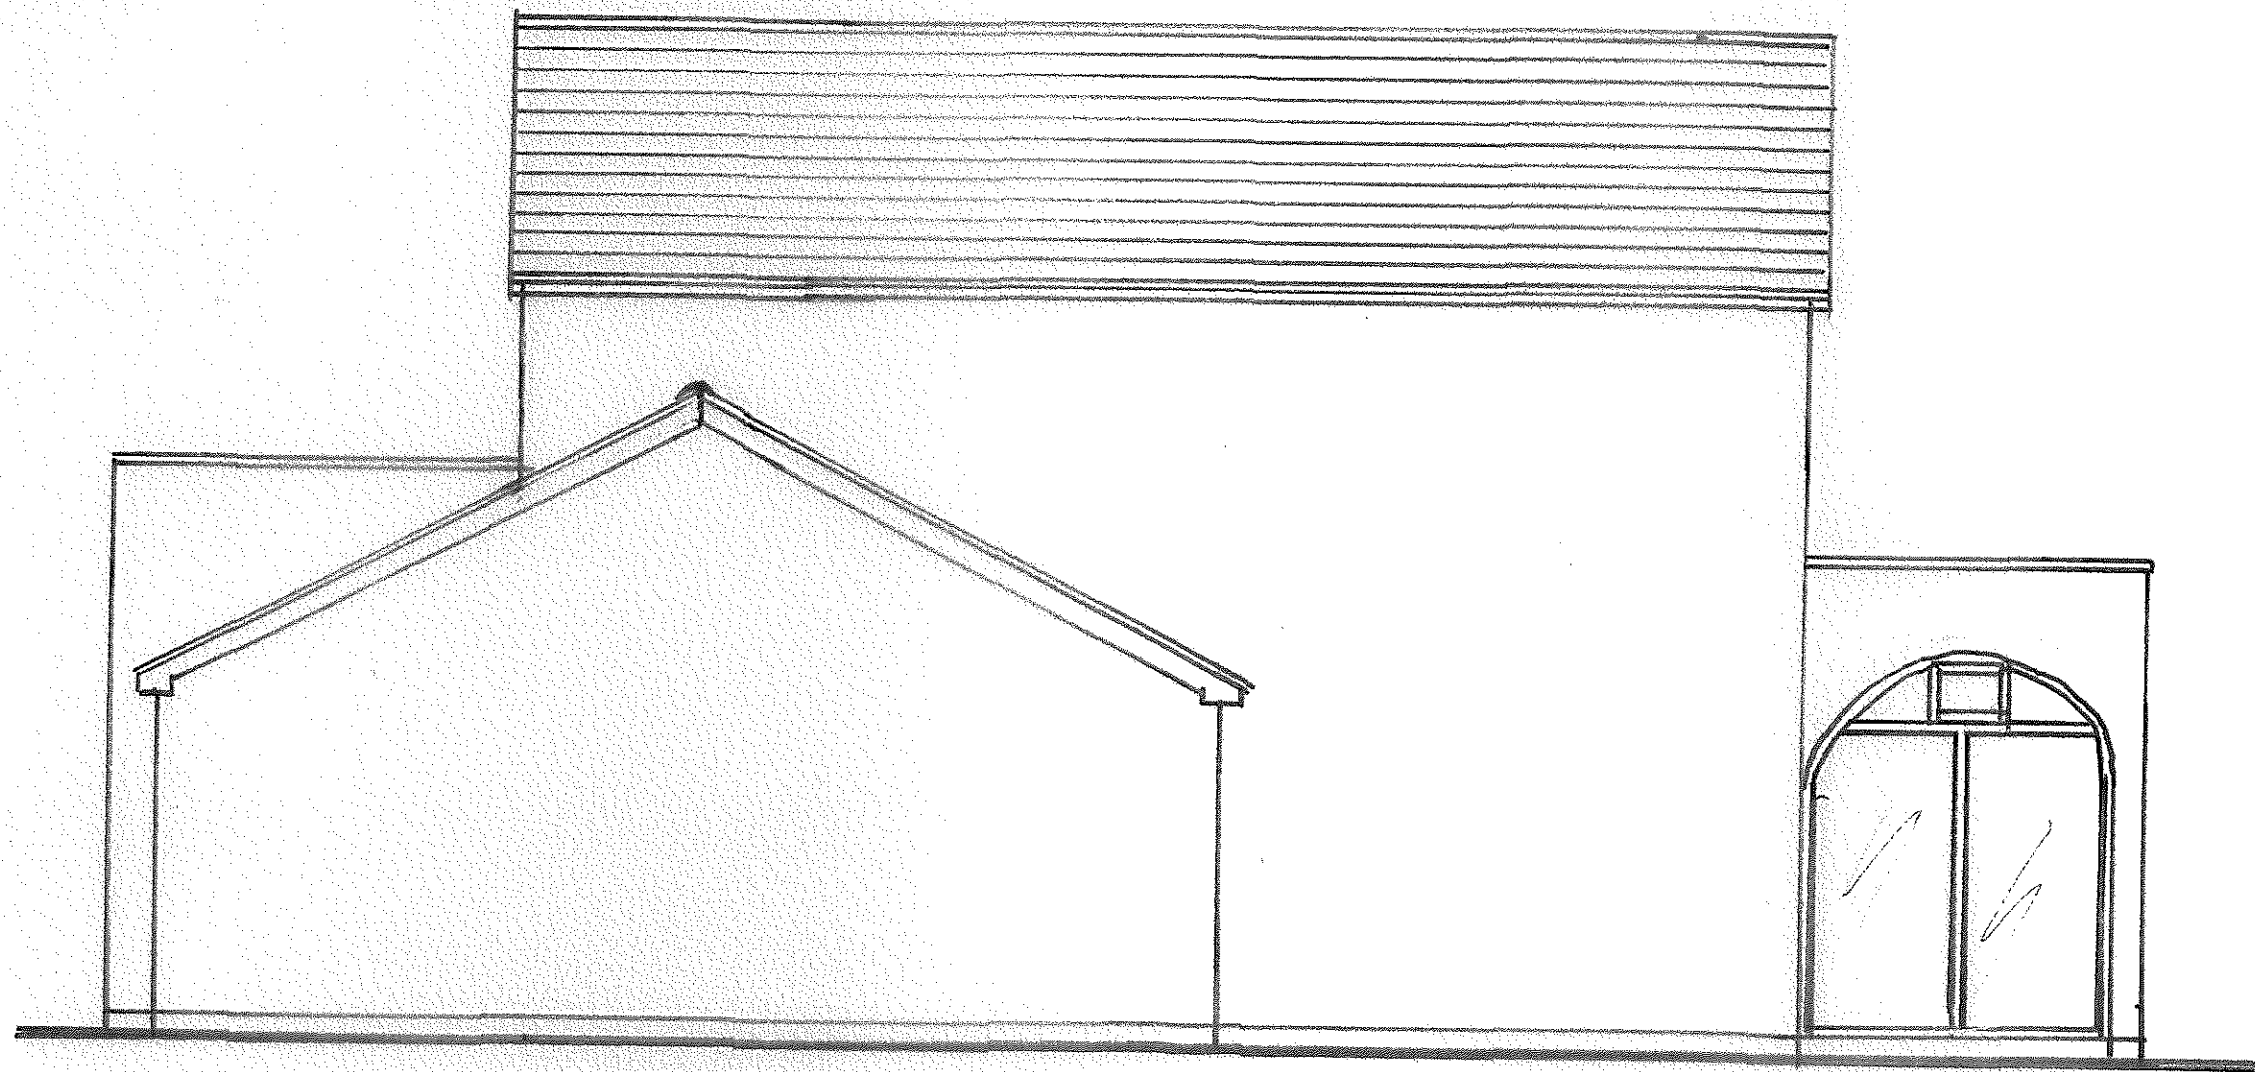

EXISTING SIDE ELEVATION 1:50