


0 1 2 3 4 5m
DWG No: QC / 2025 / 006

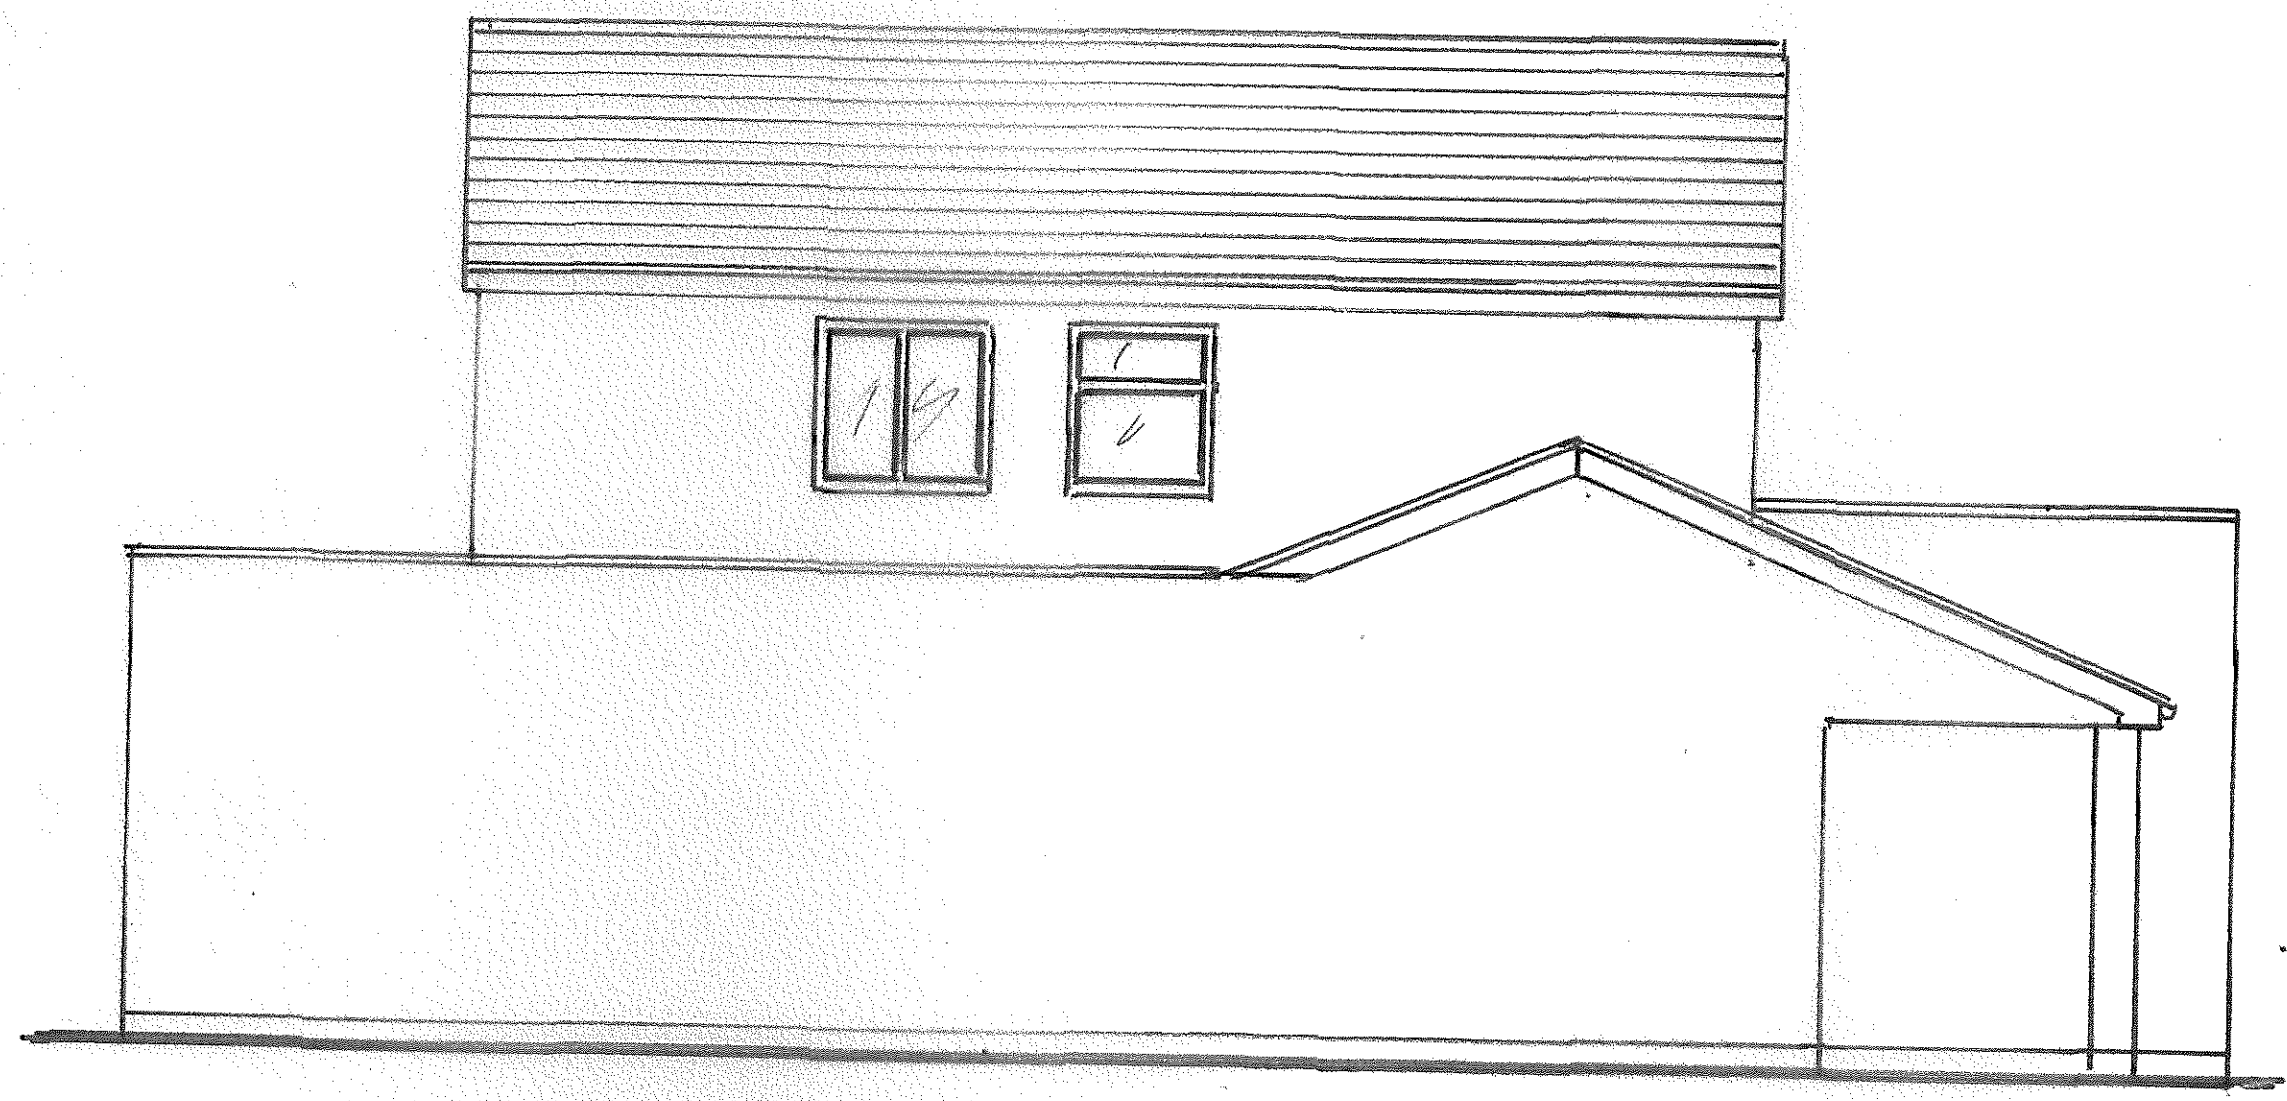

EXISTING SIDE ELEVATION 1:50