

ELEVATION E

Timber frames and signage to be equally spaced along highest part of the fence
DO NOT INSTALL TO 1800MM HIGH FENCE

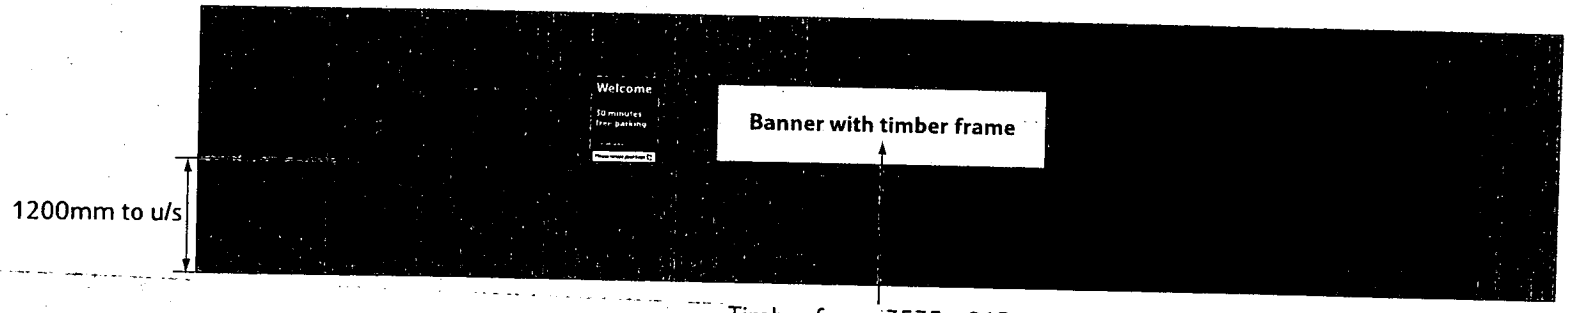

ELEVATION F

Timber frame 3535 x 915mm centralised on fence for visibility from road

STORE Hinckley
CREATOR Car park ele
CREATOR Rev G
CREATOR 05/06/08
CREATOR C Leeser

TESCO
DESIGN IMPLEMENTATION