


## Plan View Base Scale 1:15

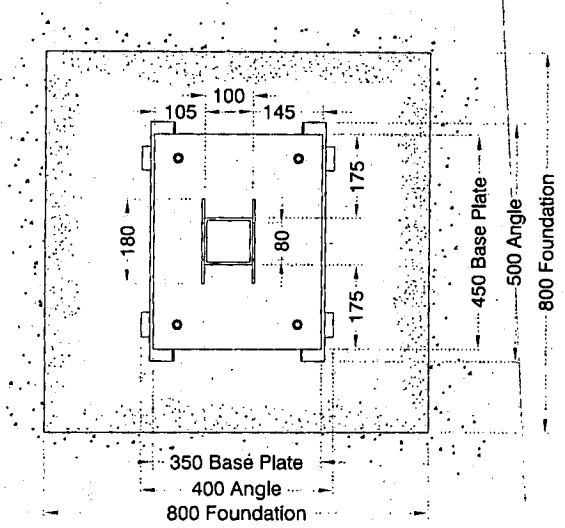


## Front Elevation top cap Scale 1:2

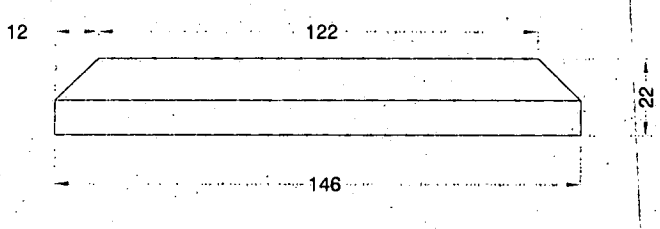



## Plan Elevation top cap Scale 1:2

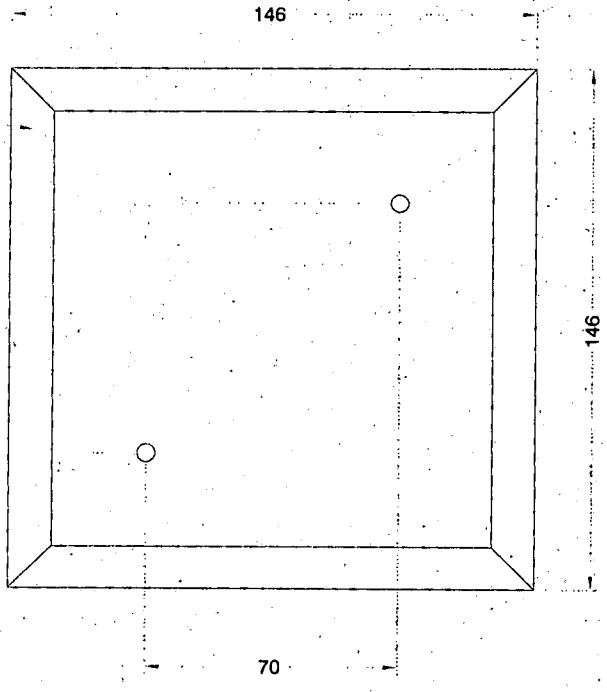


Timber top cap
to match cladding
on posts

## Broken Section through A-A Scale 1:2

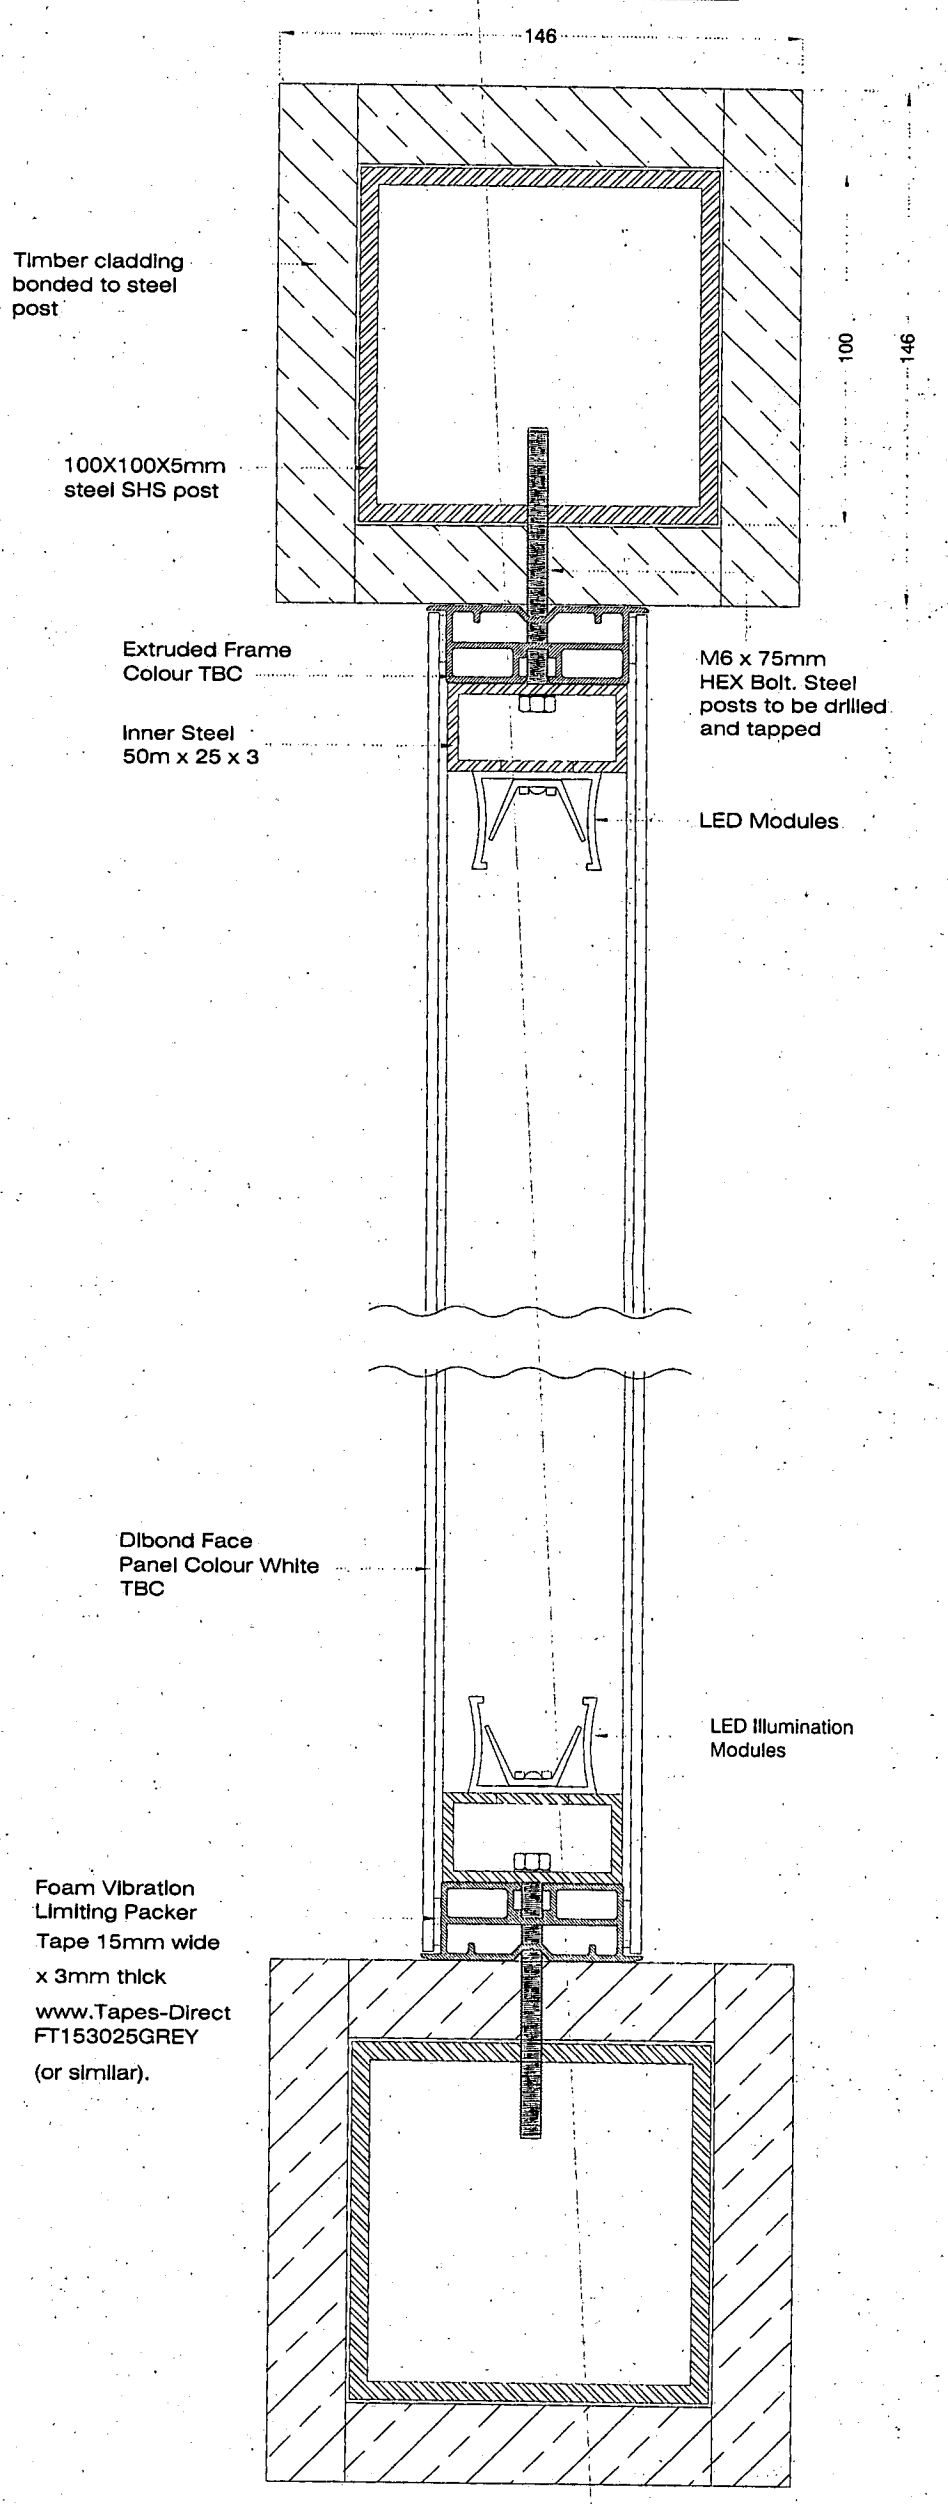


DEVELOPMENT SERVICES
11 AUG 2008
RECEIVED

| Amendments | | | |
|---|---|---|---|
| № | Revision | Date | comments |
| A | ** | 00-00-00 | |
| B | Posts altered | 30.7.08 | |
| C | | | |
| D | | | |
| E | | | |
| F | | | |
| G | | | |
| H | | | |
| I | | | |
| J | | | |

MANUFACTURE · DO NOT USE FOR

asg

ASG (Essex) Ltd
1 Bentalls, Basildon,
Essex. SS14 3BS

t - 01268 706800
f - 01268 706801
asg.co.uk
enquiries@asg.co.uk

Client
Tesco

Client contact
-

Project
Tesco express

Title
Post Sign

| Date | Designer |
|---|---|
| 25-02-08 | Damien Chambers |
| Project manager | |
| Sean Lloyd | |
| Approved | Checked |
| 00-00-00 | ** |
| Scale | |
| 1:12 - 1:2 | |
| Dwg № | |
| TE PS 2/3 | |

SCALE APPLIES TO ORIGINAL COPY ON A1 DRAWING SHEET ONLY

© THIS DRAWING AND DESIGN IS THE PROPERTY OF ASG IT IS TO BE USED BETWEEN THE NAMED PARTIES ONLY AND NOT COPIED OR REPRODUCED IN WHOLE OR PART WITHOUT PERMISSION OF ASG IS STRICTLY PROHIBITED.