
Expolded Isometric View 1:12

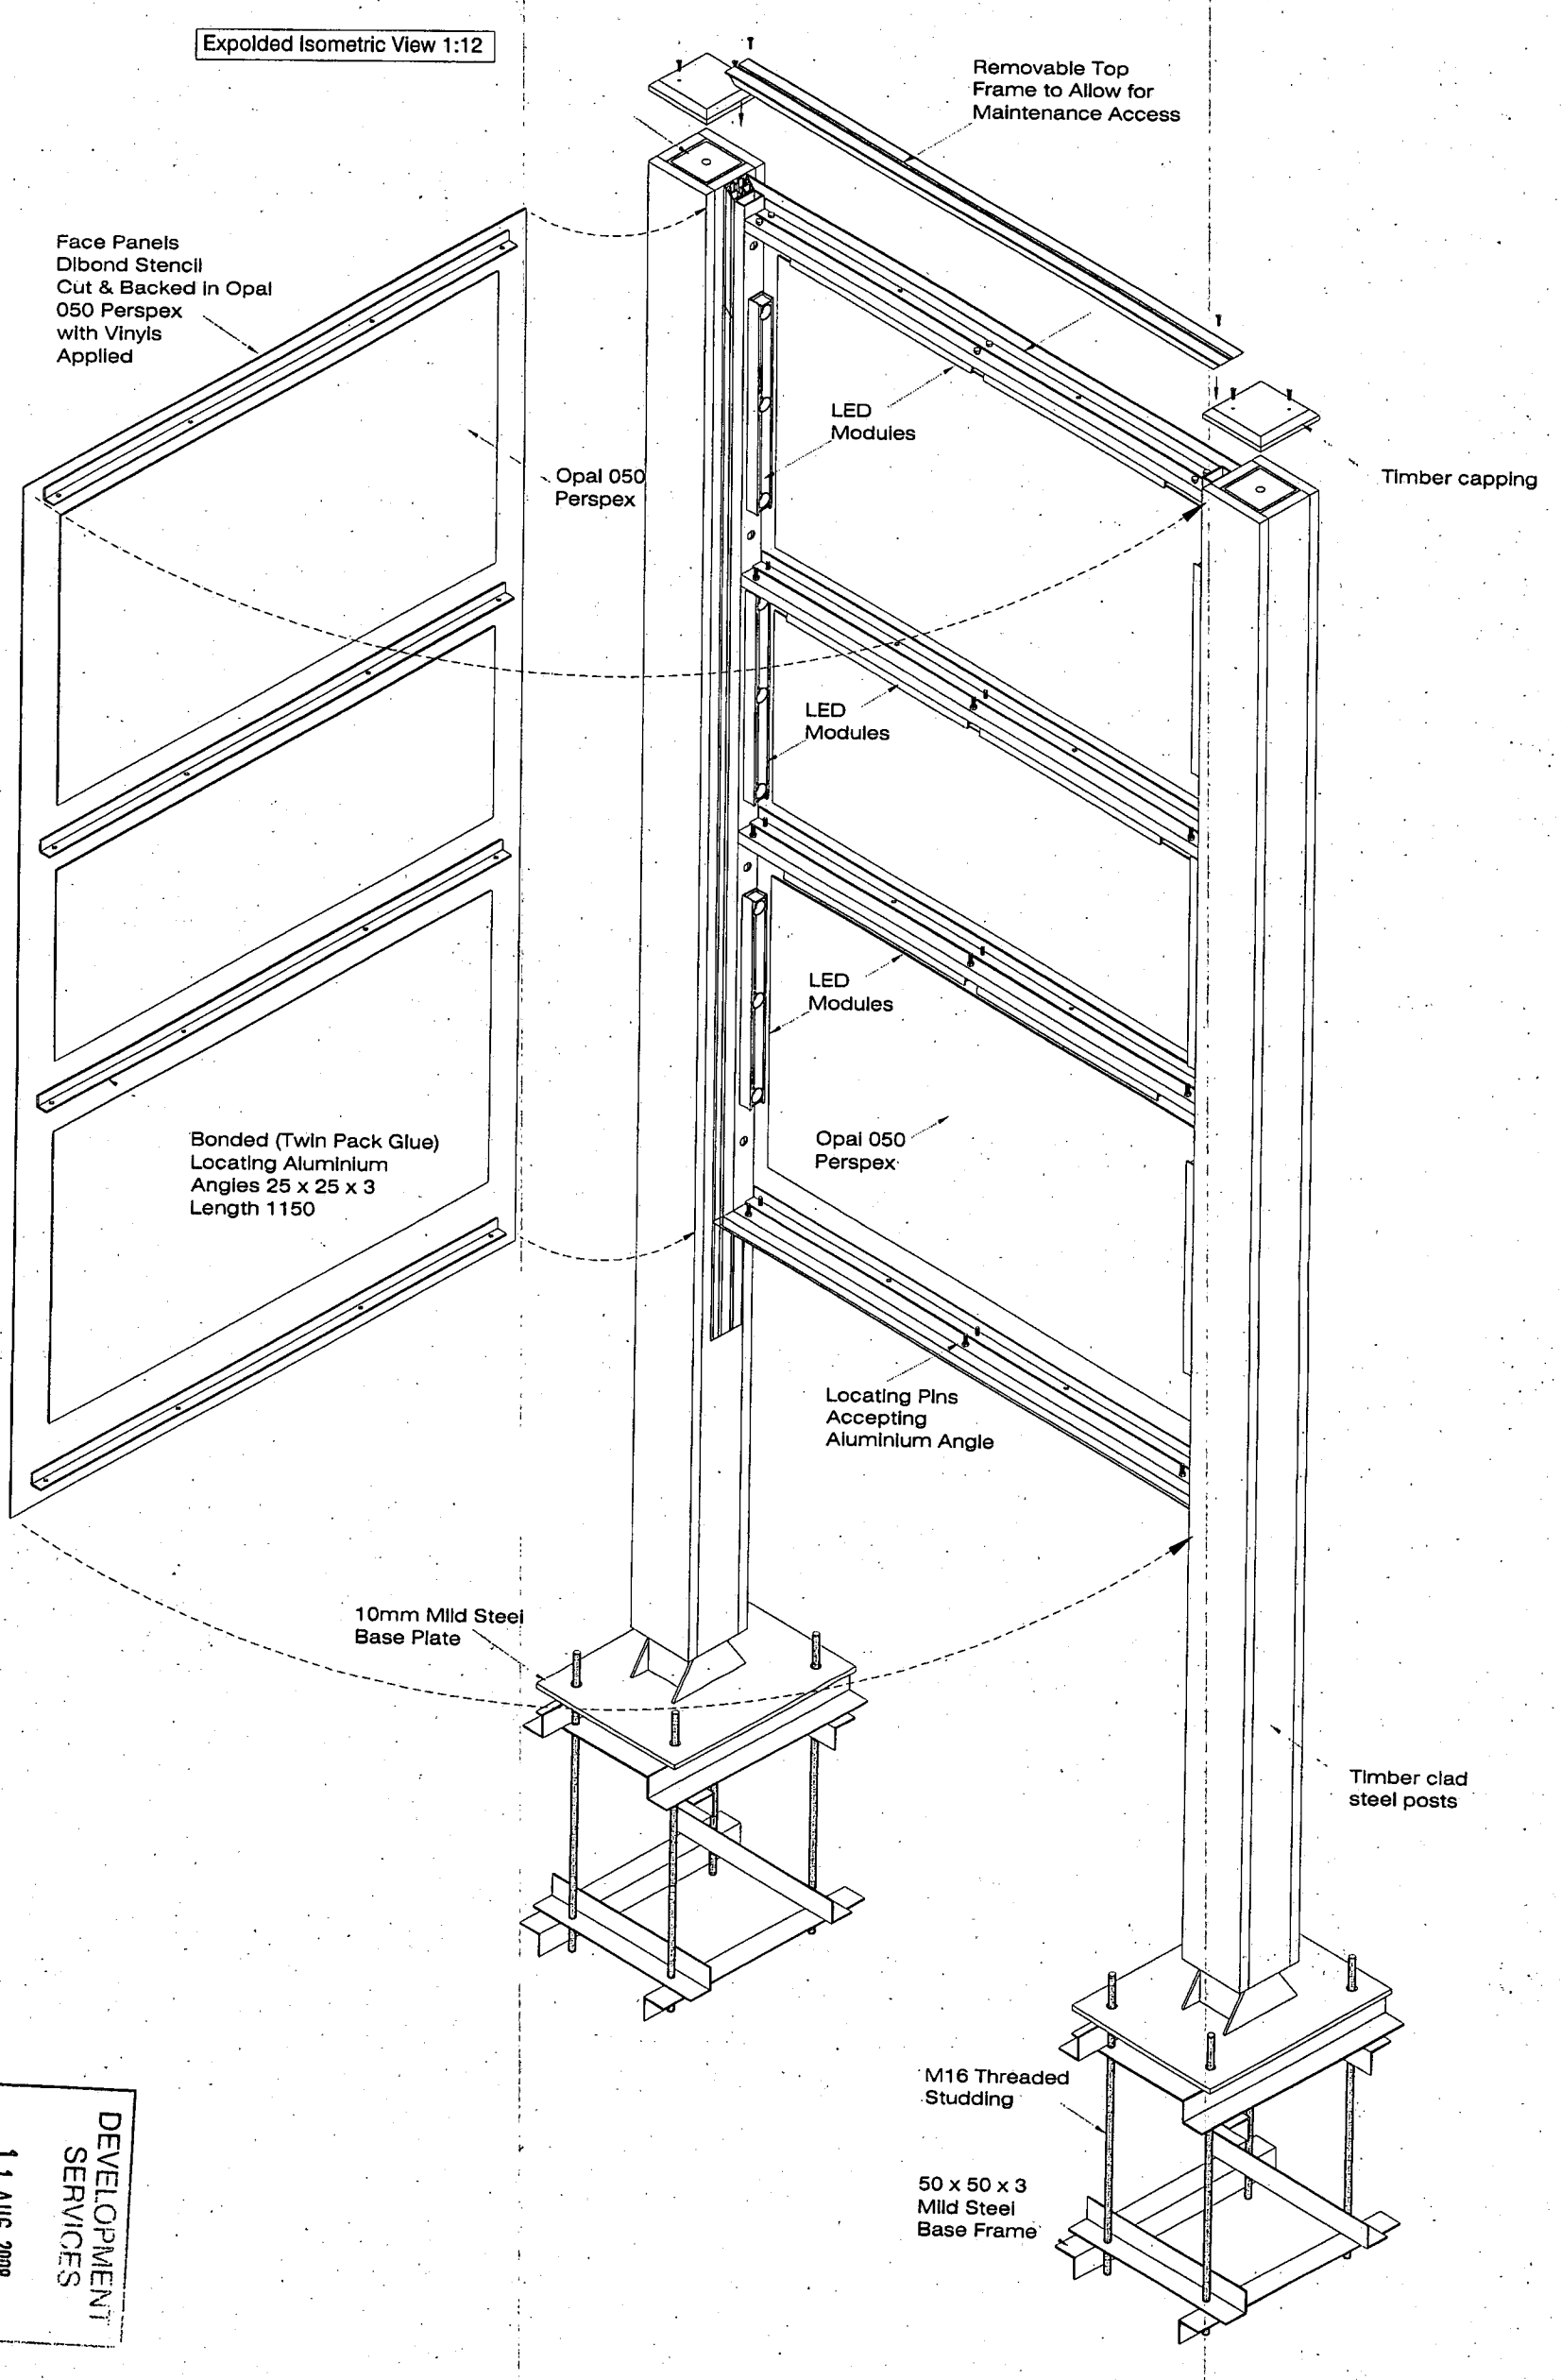

DEVELOPMENT SERVICES
11 AUG 2008
RECEIVED

Amendments			
	No	Revision	Date
A	**		00-00-00
B	Posts altered		30.7.08
C			
D			
E			
F			
G			
H			
I			
J			

comments

MANUFACTURE · DO NOT USE FOR

asg
ASG (Essex) Ltd
1 Bentalls, Basildon,
Essex, SS14 3BS.
t - 01268 706800
f - 01268 706801
asg.co.uk
enquiries@asg.co.uk

Client
Tesco

Client contact
-

Project
Tesco express

Title
Post Sign

Date	Designer
25-02-09	Damien Chambers

Project manager
Sean Lloyd

Approved	Checked
00-00-00	**

Scale
1:15

Dwg No
TE PS 3/3

SCALE APPLIES TO AN ORIGINAL COPY ON A3 TEMPLATE SHEET ONLY

© THE DRAWING IS COPYRIGHT AND IS THE PROPERTY OF ASG (ESSEX) LTD AND MUST NOT BE LOANED, COPIED OR MADE AVAILABLE TO ANY THIRD PARTY BY THE RECIPIENT WITHOUT THE EXPRESS WRITTEN PERMISSION OF ASG (ESSEX) LTD. IN THE EVENT OF ANY UNAUTHORISED REPRODUCTION OR DISCLOSURE, INSPECTION SYSTEMS AND/OR LEGAL ACTION WILL BE TAKEN.