A3 Size
Use figured dimensions only

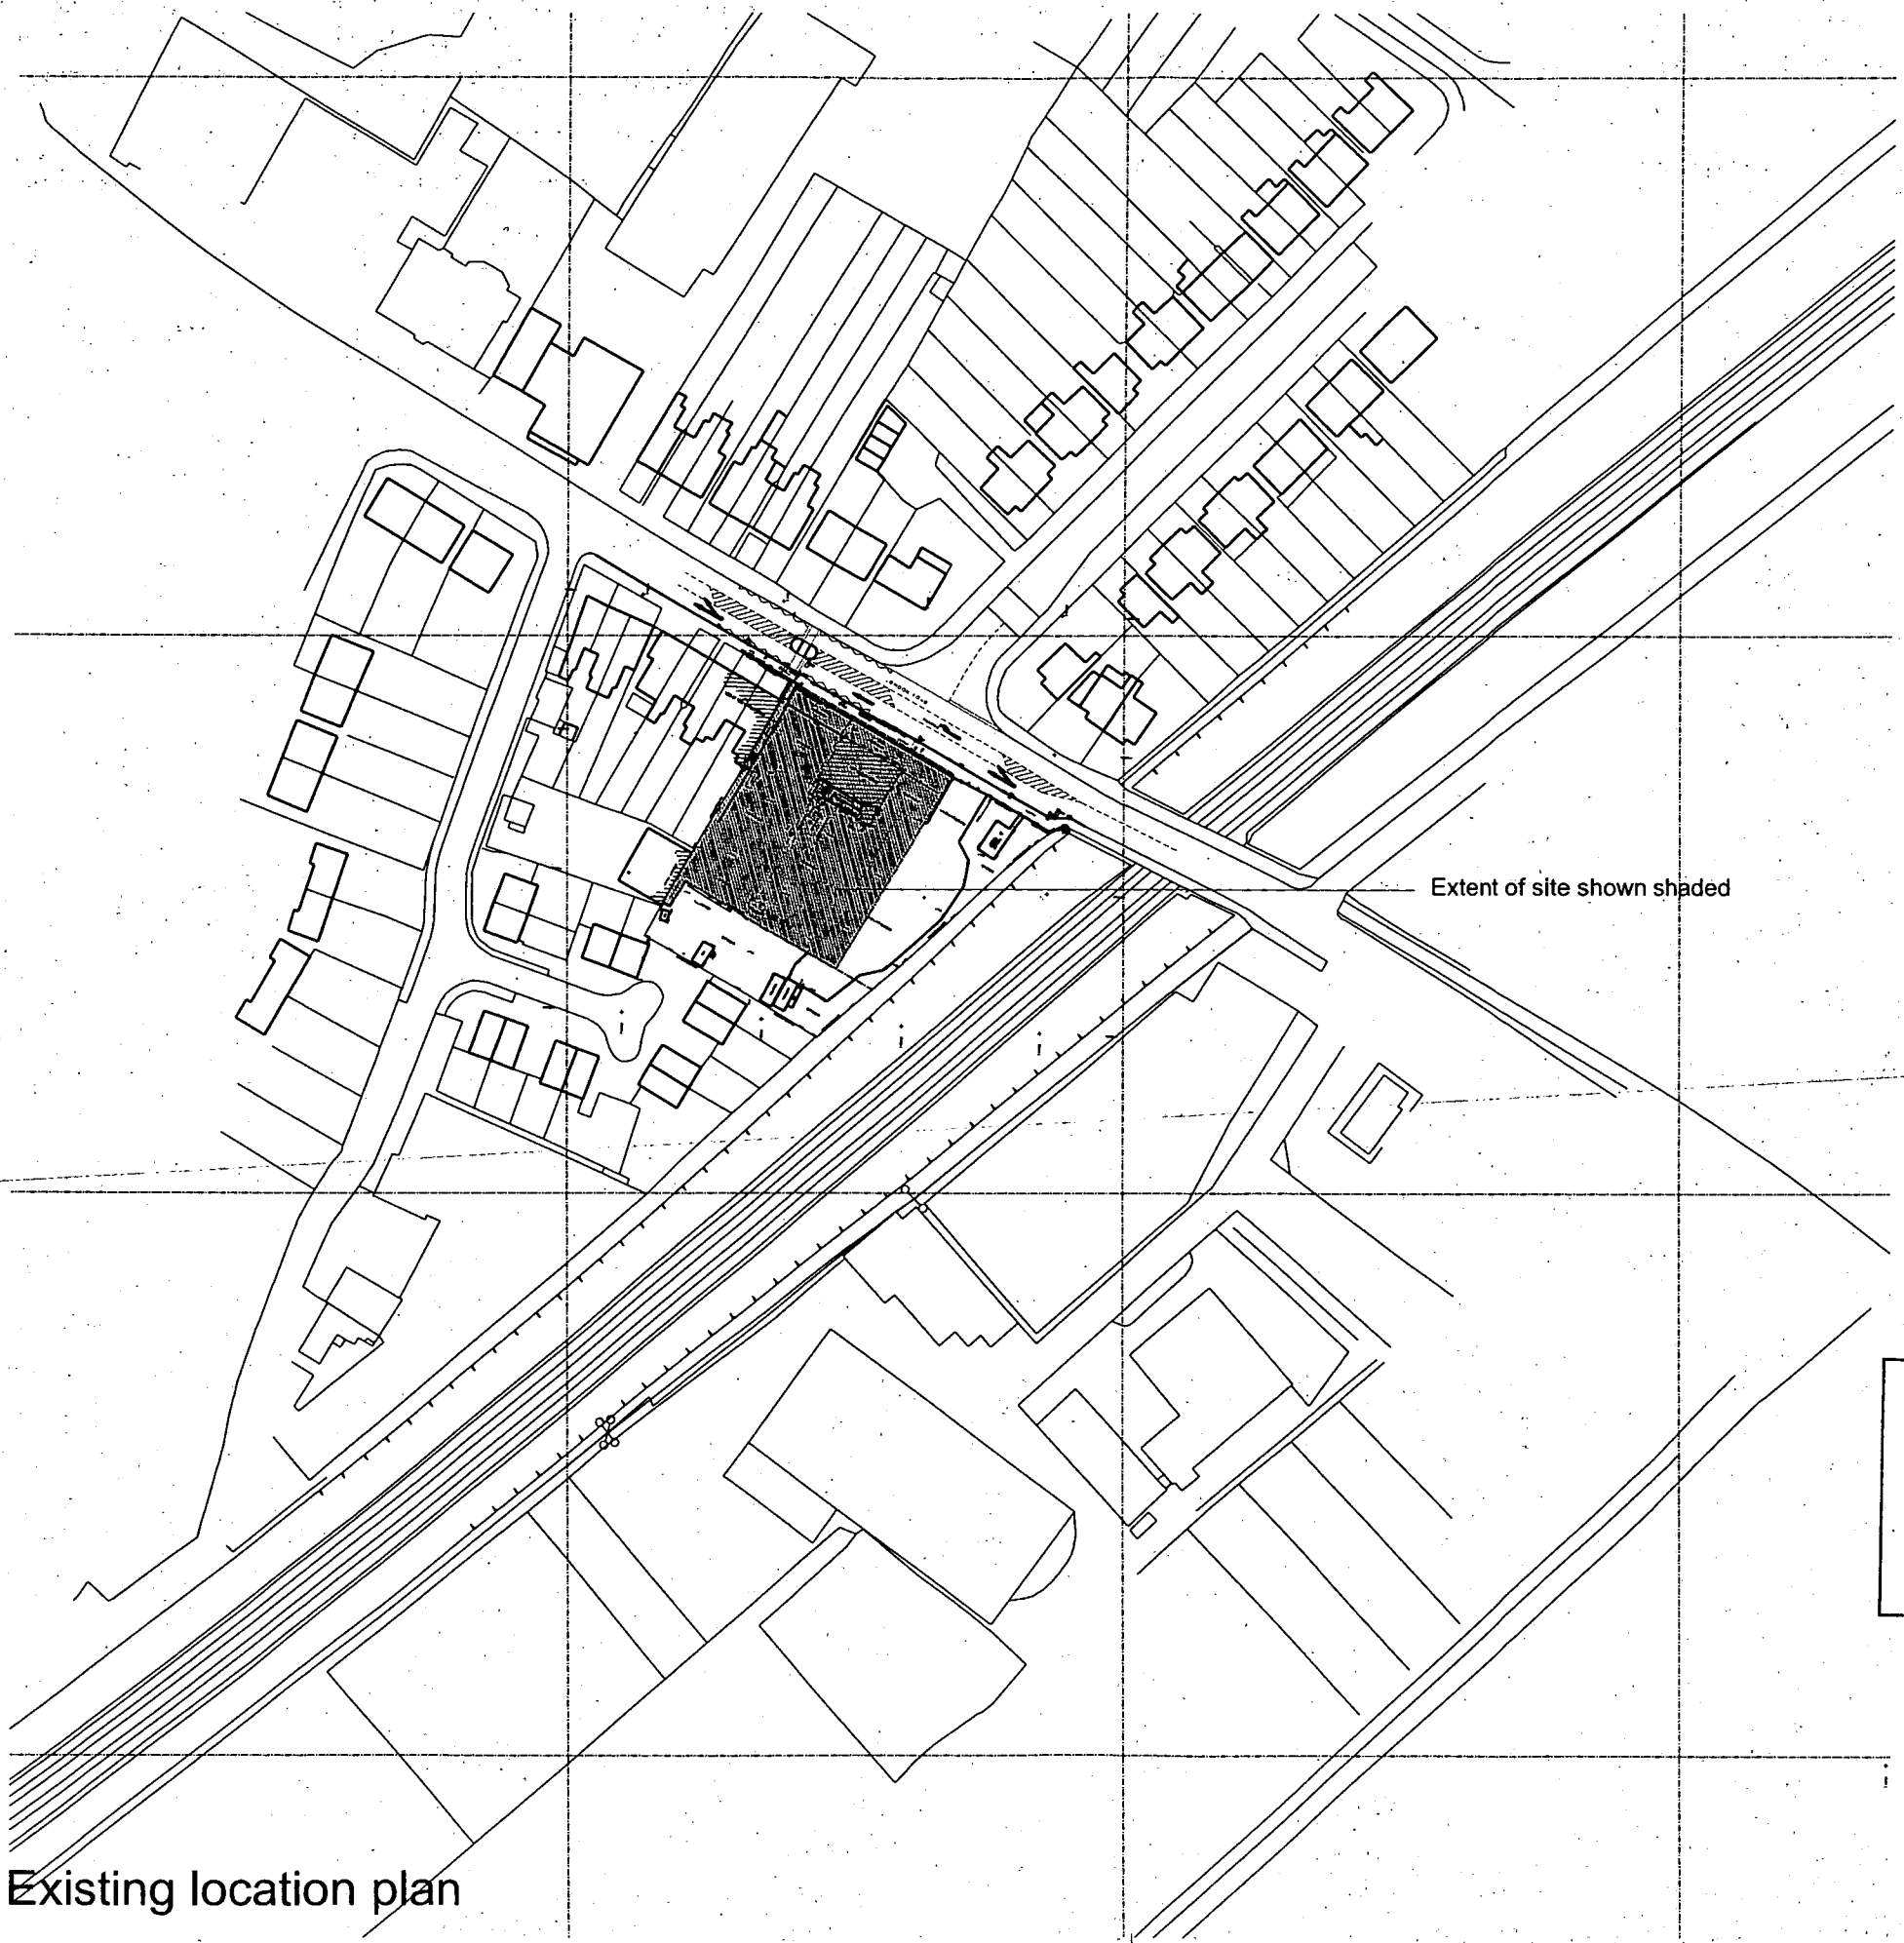

Existing location plan



scale 1.1250

DEVELOPMENT SERVICES
11 AUG 2008
RECEIVED

Notes:

All information contained in these drawings is extracted from the Archer Architects planning submission. All site relevant information shall be checked by competent personnel prior to any works commencing on site.

Rev	Description	Date	By
B	Status changed to construction.	12.13/07	PJB
A	Amendments to the site sheet	03.06/07	AD

TESCO
working with
barr
construction
Heathfield House
Fairways Business Park
Livingston EH54 8AF
T 01506 441 400
F 01506 441 410

Status: CONSTRUCTION

Client: Tesco Stores Ltd

Project Title: Express Store, London Road Hinckley, Leicestershire

Drawing Title: General Arrangement Existing Location Plan

Scale	Date	
1:1250	29/06/07	
Drawn by: PJB	Checked by: IC	Approved by: KJD
Job Code: ETH	Drawing No.: (L)0-001	Rev.: B