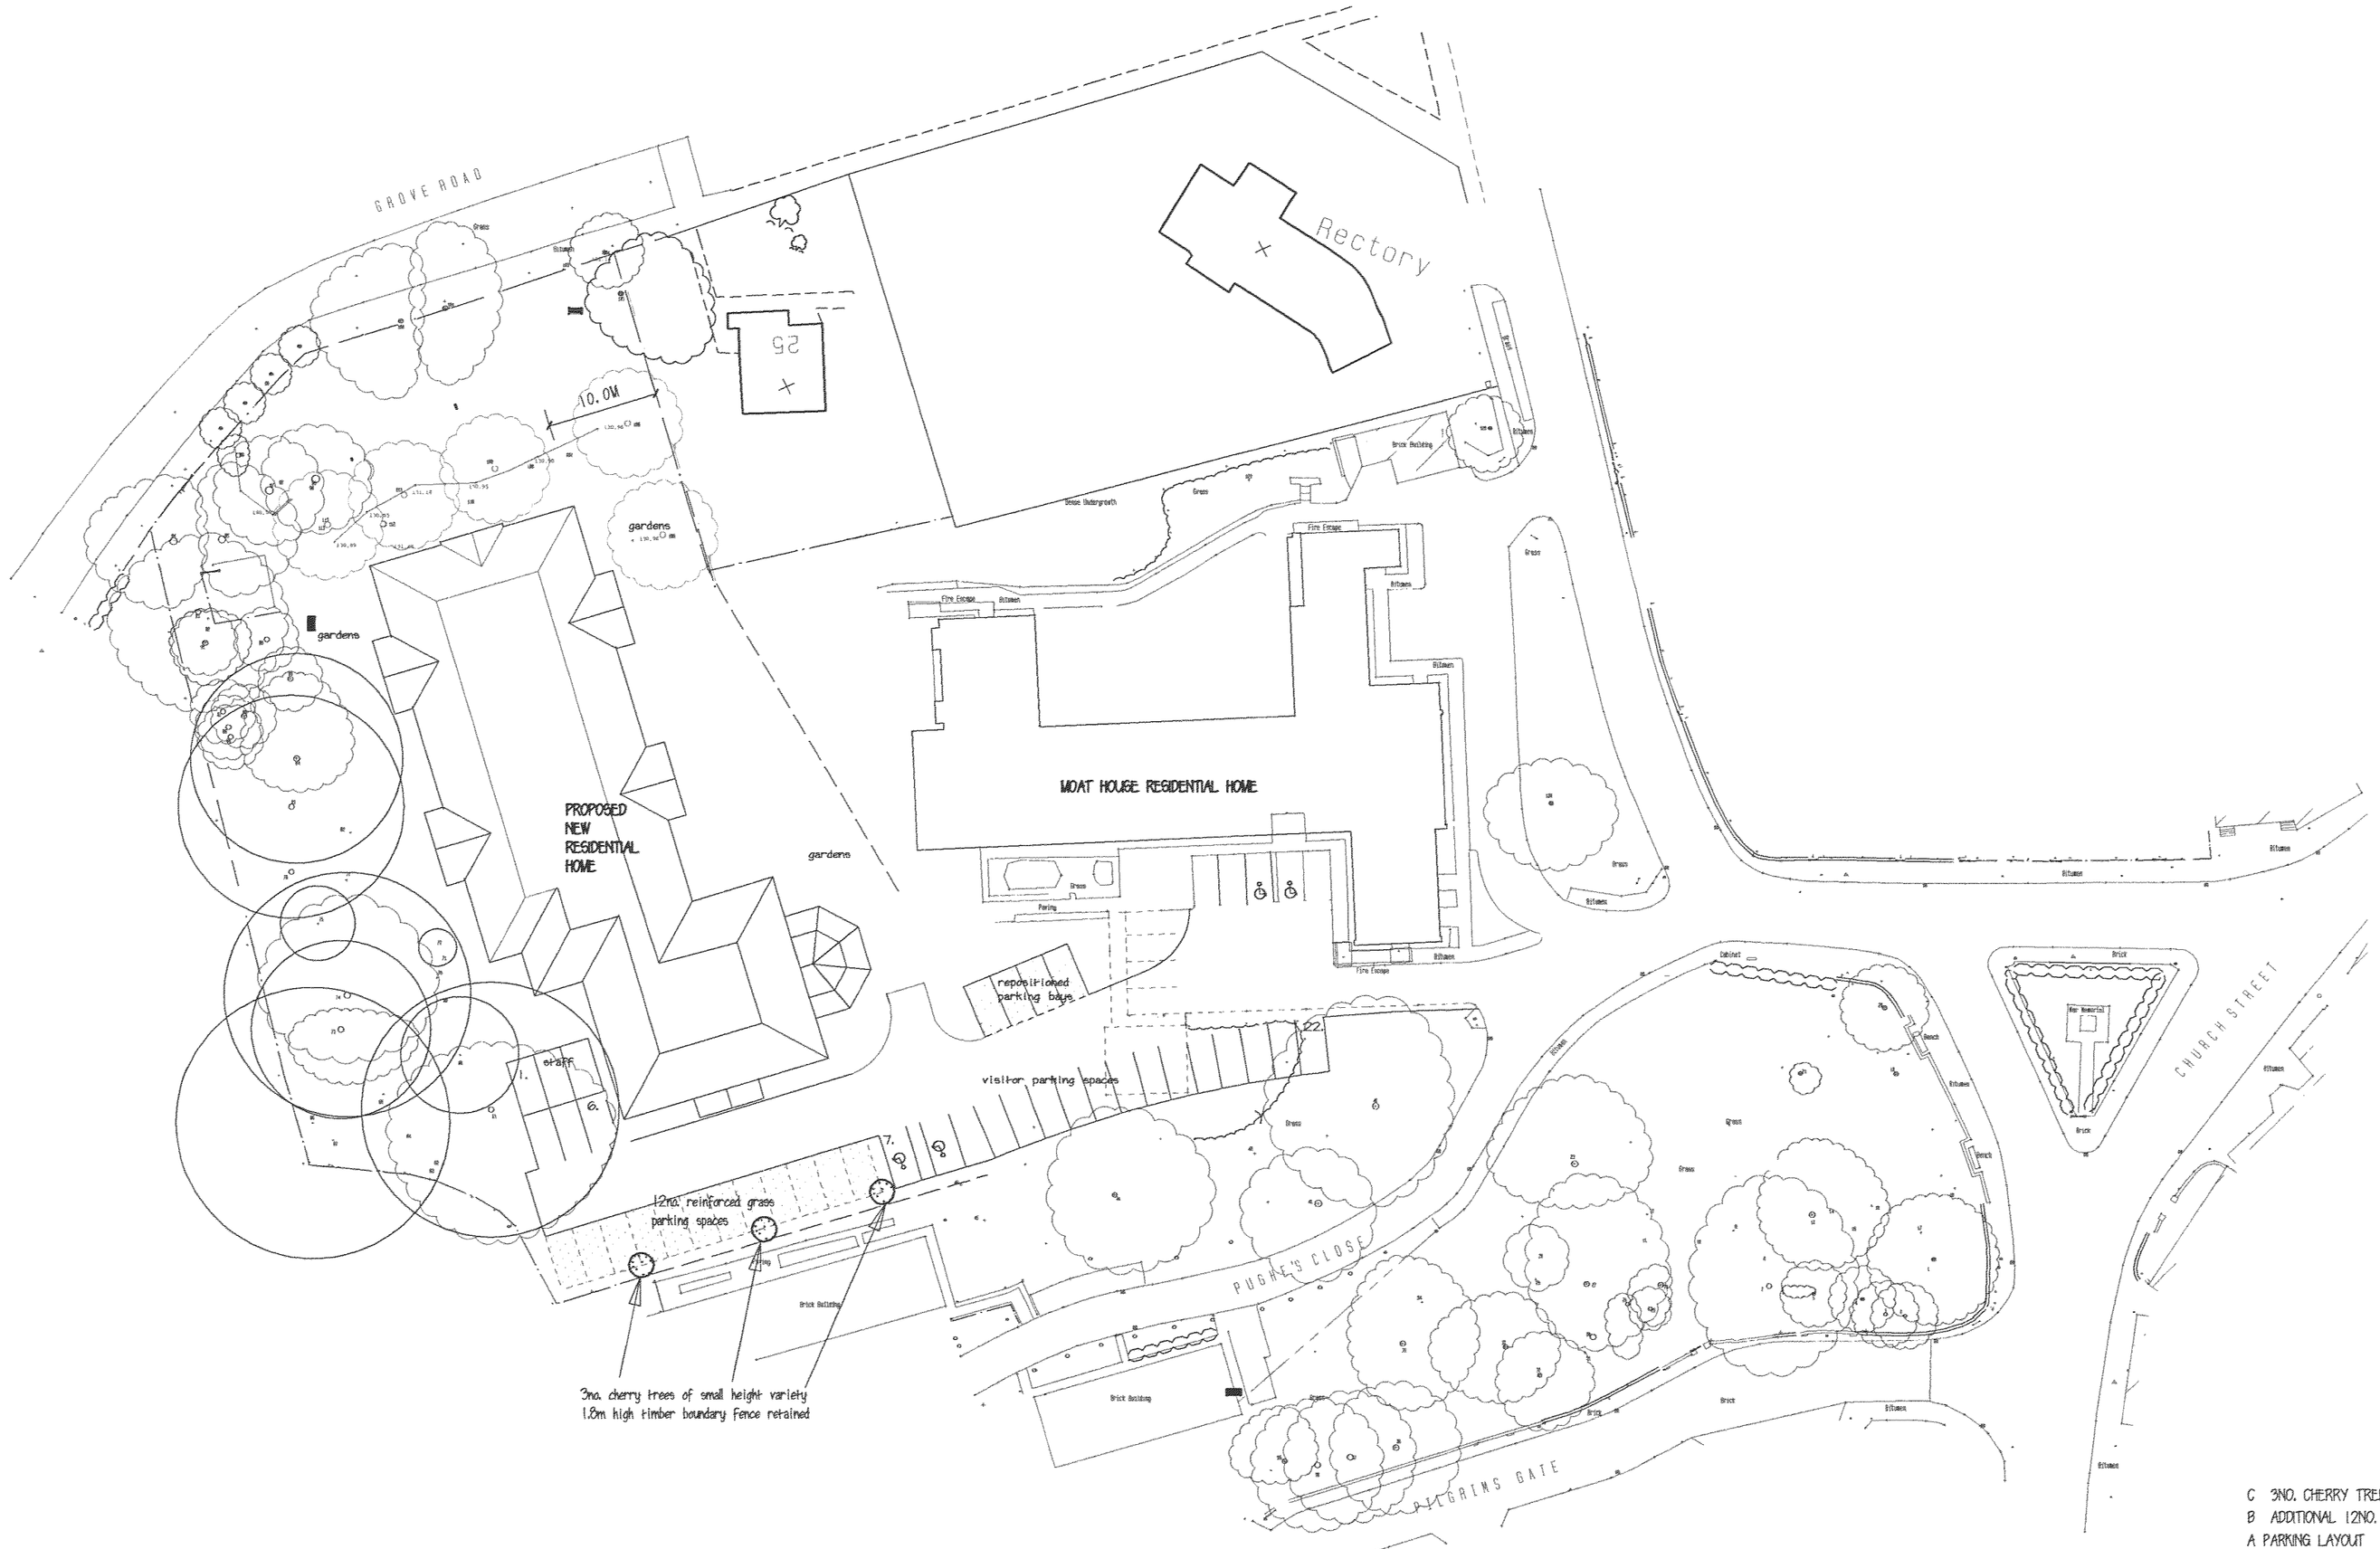


NOTE: SEE LANDSCAPING SCHEME BY PETER STEVENS FOR TREES TO BE REMOVED AND NEW TREES TO BE PLANTED

N

# BLOCK PLAN

DEVELOPMENT SERVICES
12 AUG 2008
RECEIVED

C 3NO. CHERRY TREES AND REARRANGEMENT OF PARKING 31.07.08
B ADDITIONAL 12NO. PARKING SPACES-REINFORCED GRASS 26.07.08
A PARKING LAYOUT 28.04.08

rev.

client
ADEPT CARE GROUP

project
MOAT HOUSE RESIDENTIAL HOME

title
SITE PLAN

| drawn | page size | scale | ref. | rev. |
|---|---|---|---|---|
| ARE | A2 | 1:500 | 2008-43-SITE PLAN | C |

EMERY ARCHITECTURAL DESIGN LTD
Greenacres
South Kilworth Road
North Kilworth
Leicestershire
LE17 6HE
Tel: 01858 881702
E-mail: emerydesign@btinternet.com
Chartered Institute of Architectural Technologists