
Sketchley Grange, Burbage, HINCKLEY

Key:

Boundary Treatments:

- 1.8m Garden Wall
- 1.8m Garden Fence
- 1.2m Estate Railing
- 1.2m Post and 3 Rail Fence
- 0.45m Knee Rail Fence
- * Maintenance Access Gate

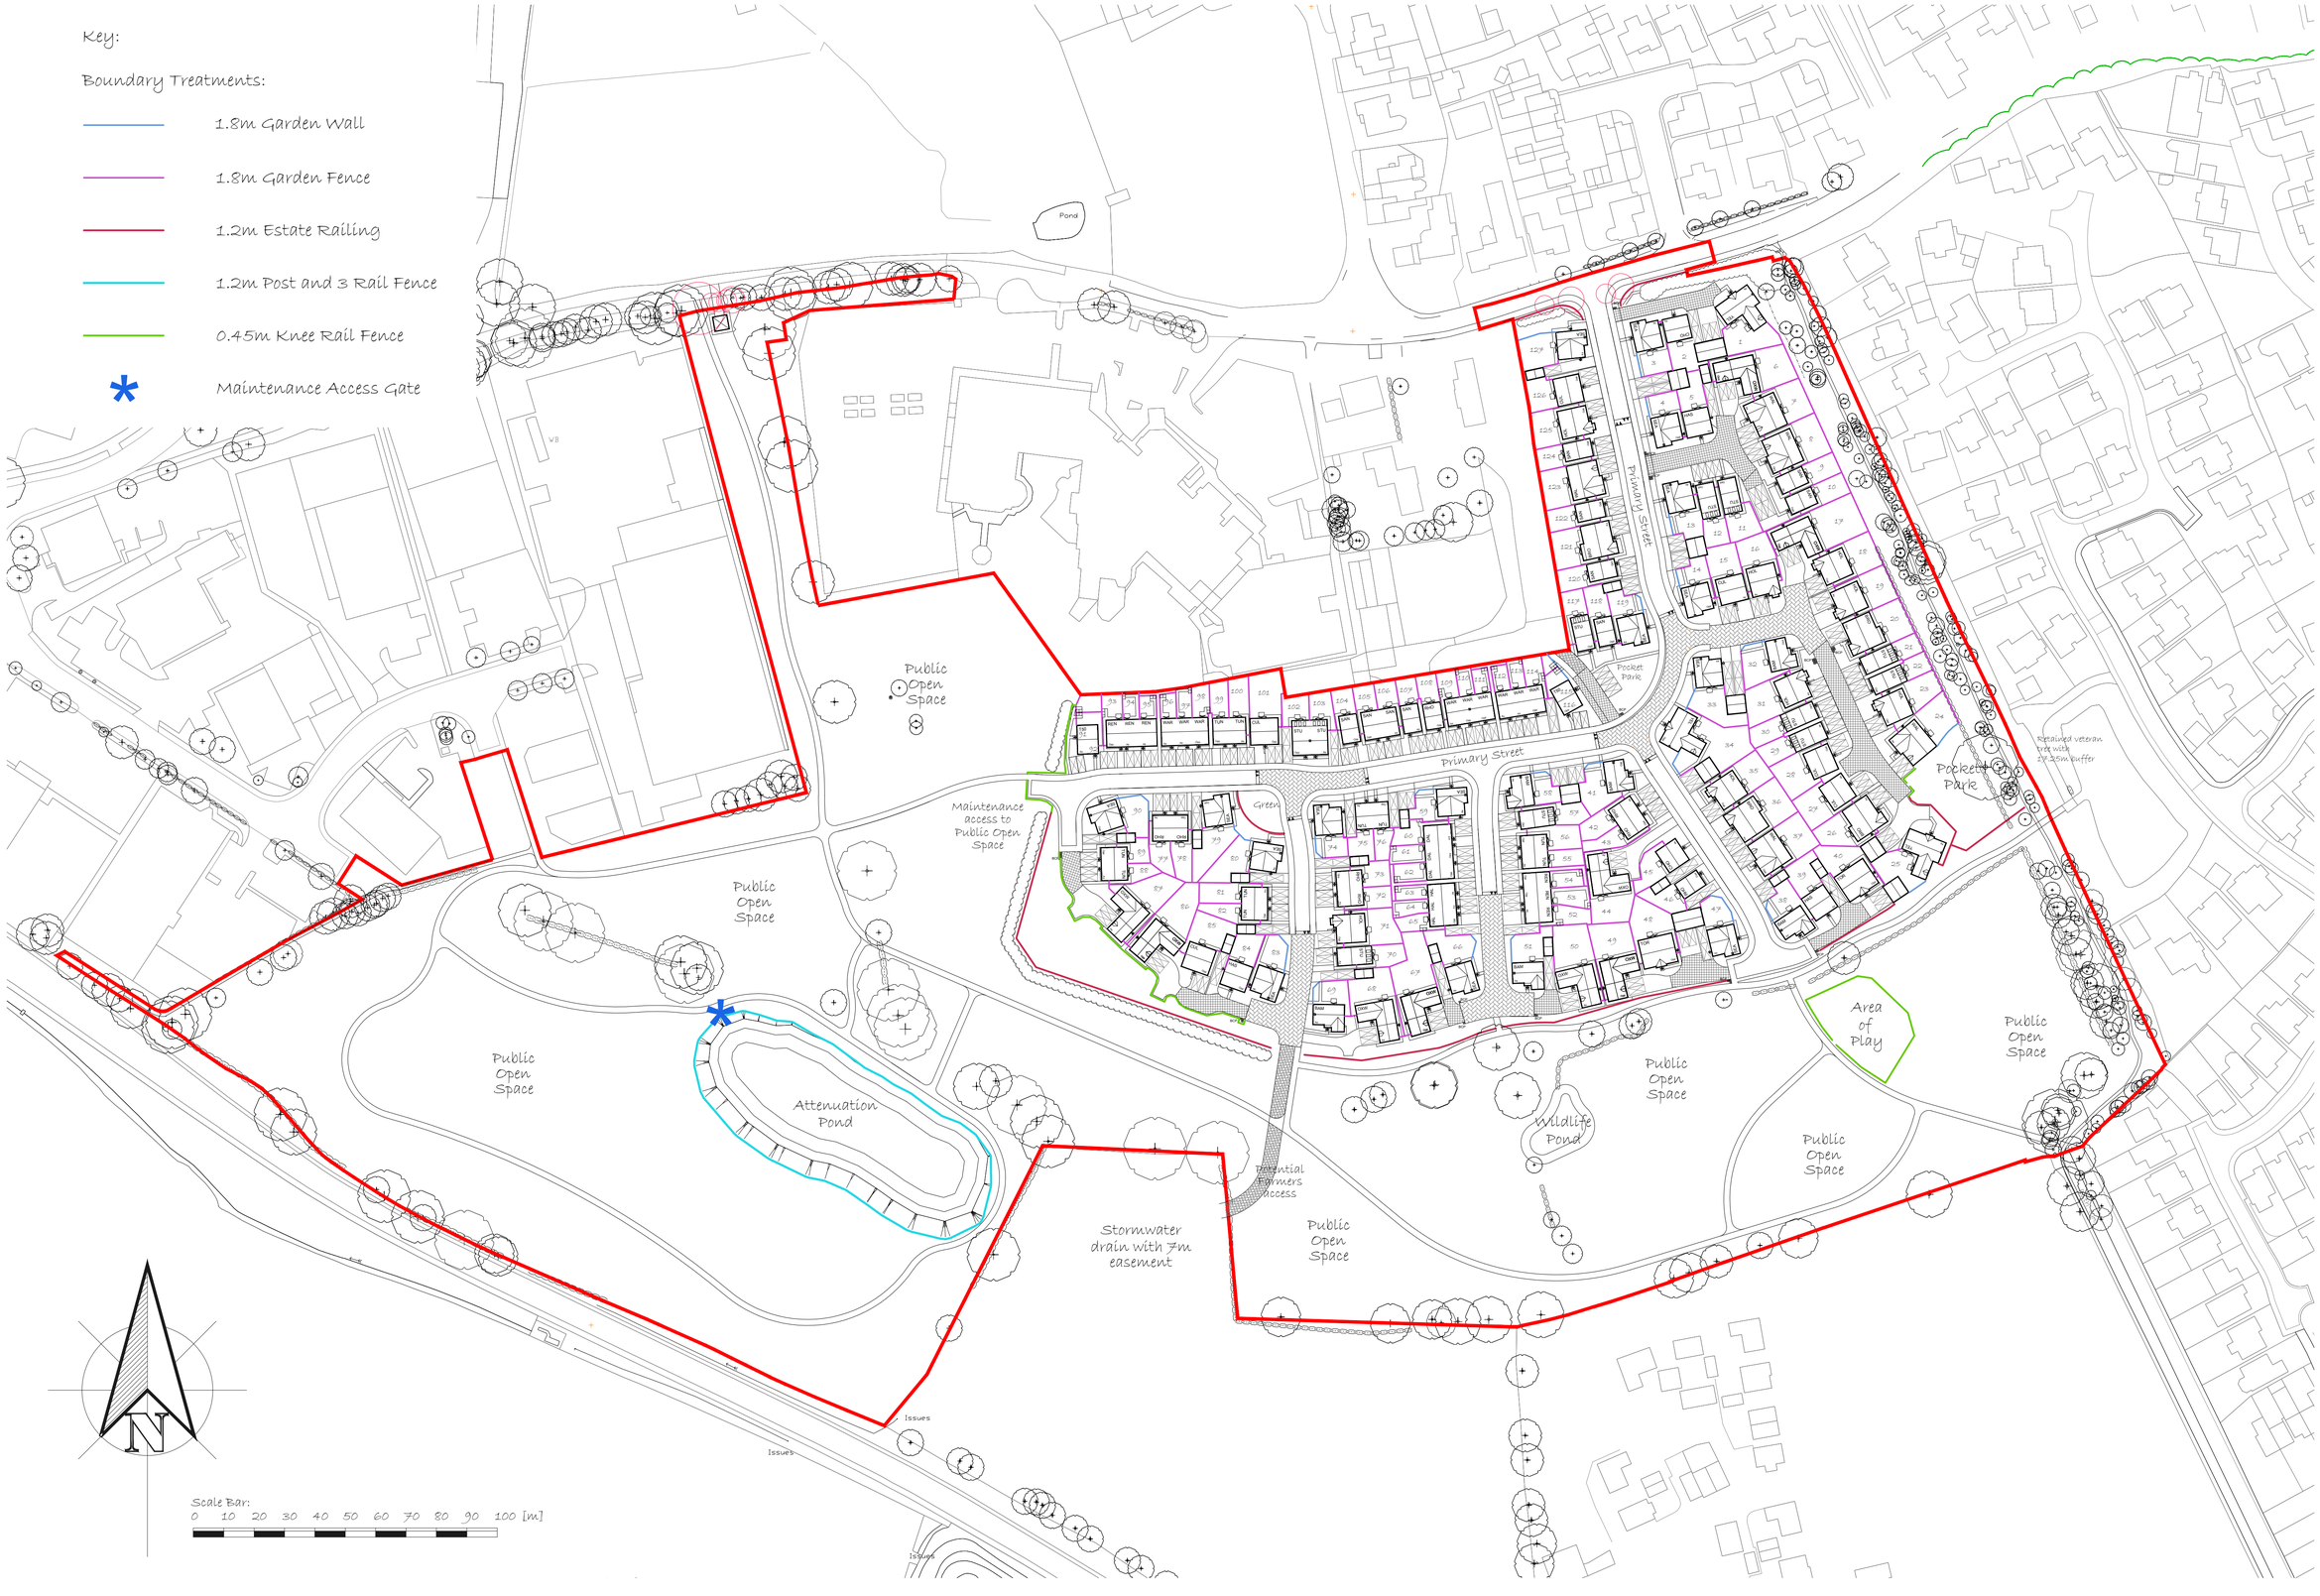

CHARLES CHURCH

Revision:			
	A: Access to retained land amended in line with LPA comments.	TGDP	15-12-23
	B: General amendments in line with LPA comments.	TGDP	26-02-24
	C: Minor amendments in line with LPA comments.	TGDP	14-03-24
	D: Amendments in line with highways comments.	TGDP	22-03-24
	E: Knee Rail Fence added Estate railing changed to 1.2m as per client requirement.	TGDP	26-03-24
	F: Alterations to roads and knee rail fence added around attenuation Pond.	TGDP	17-04-24

Development:	Sketchley Grange
Location:	Burbage, HINCKLEY
Drawing Title:	Boundary Treatments Plan
Drawing Number:	TGDP/SG-BH/BTP-1
Scale @ A1:	1:1000
Revision:	F
Drawn By:	TGDP
Date Started:	23/11/23

THE GREENFIELD DESIGN PARTNERSHIP