


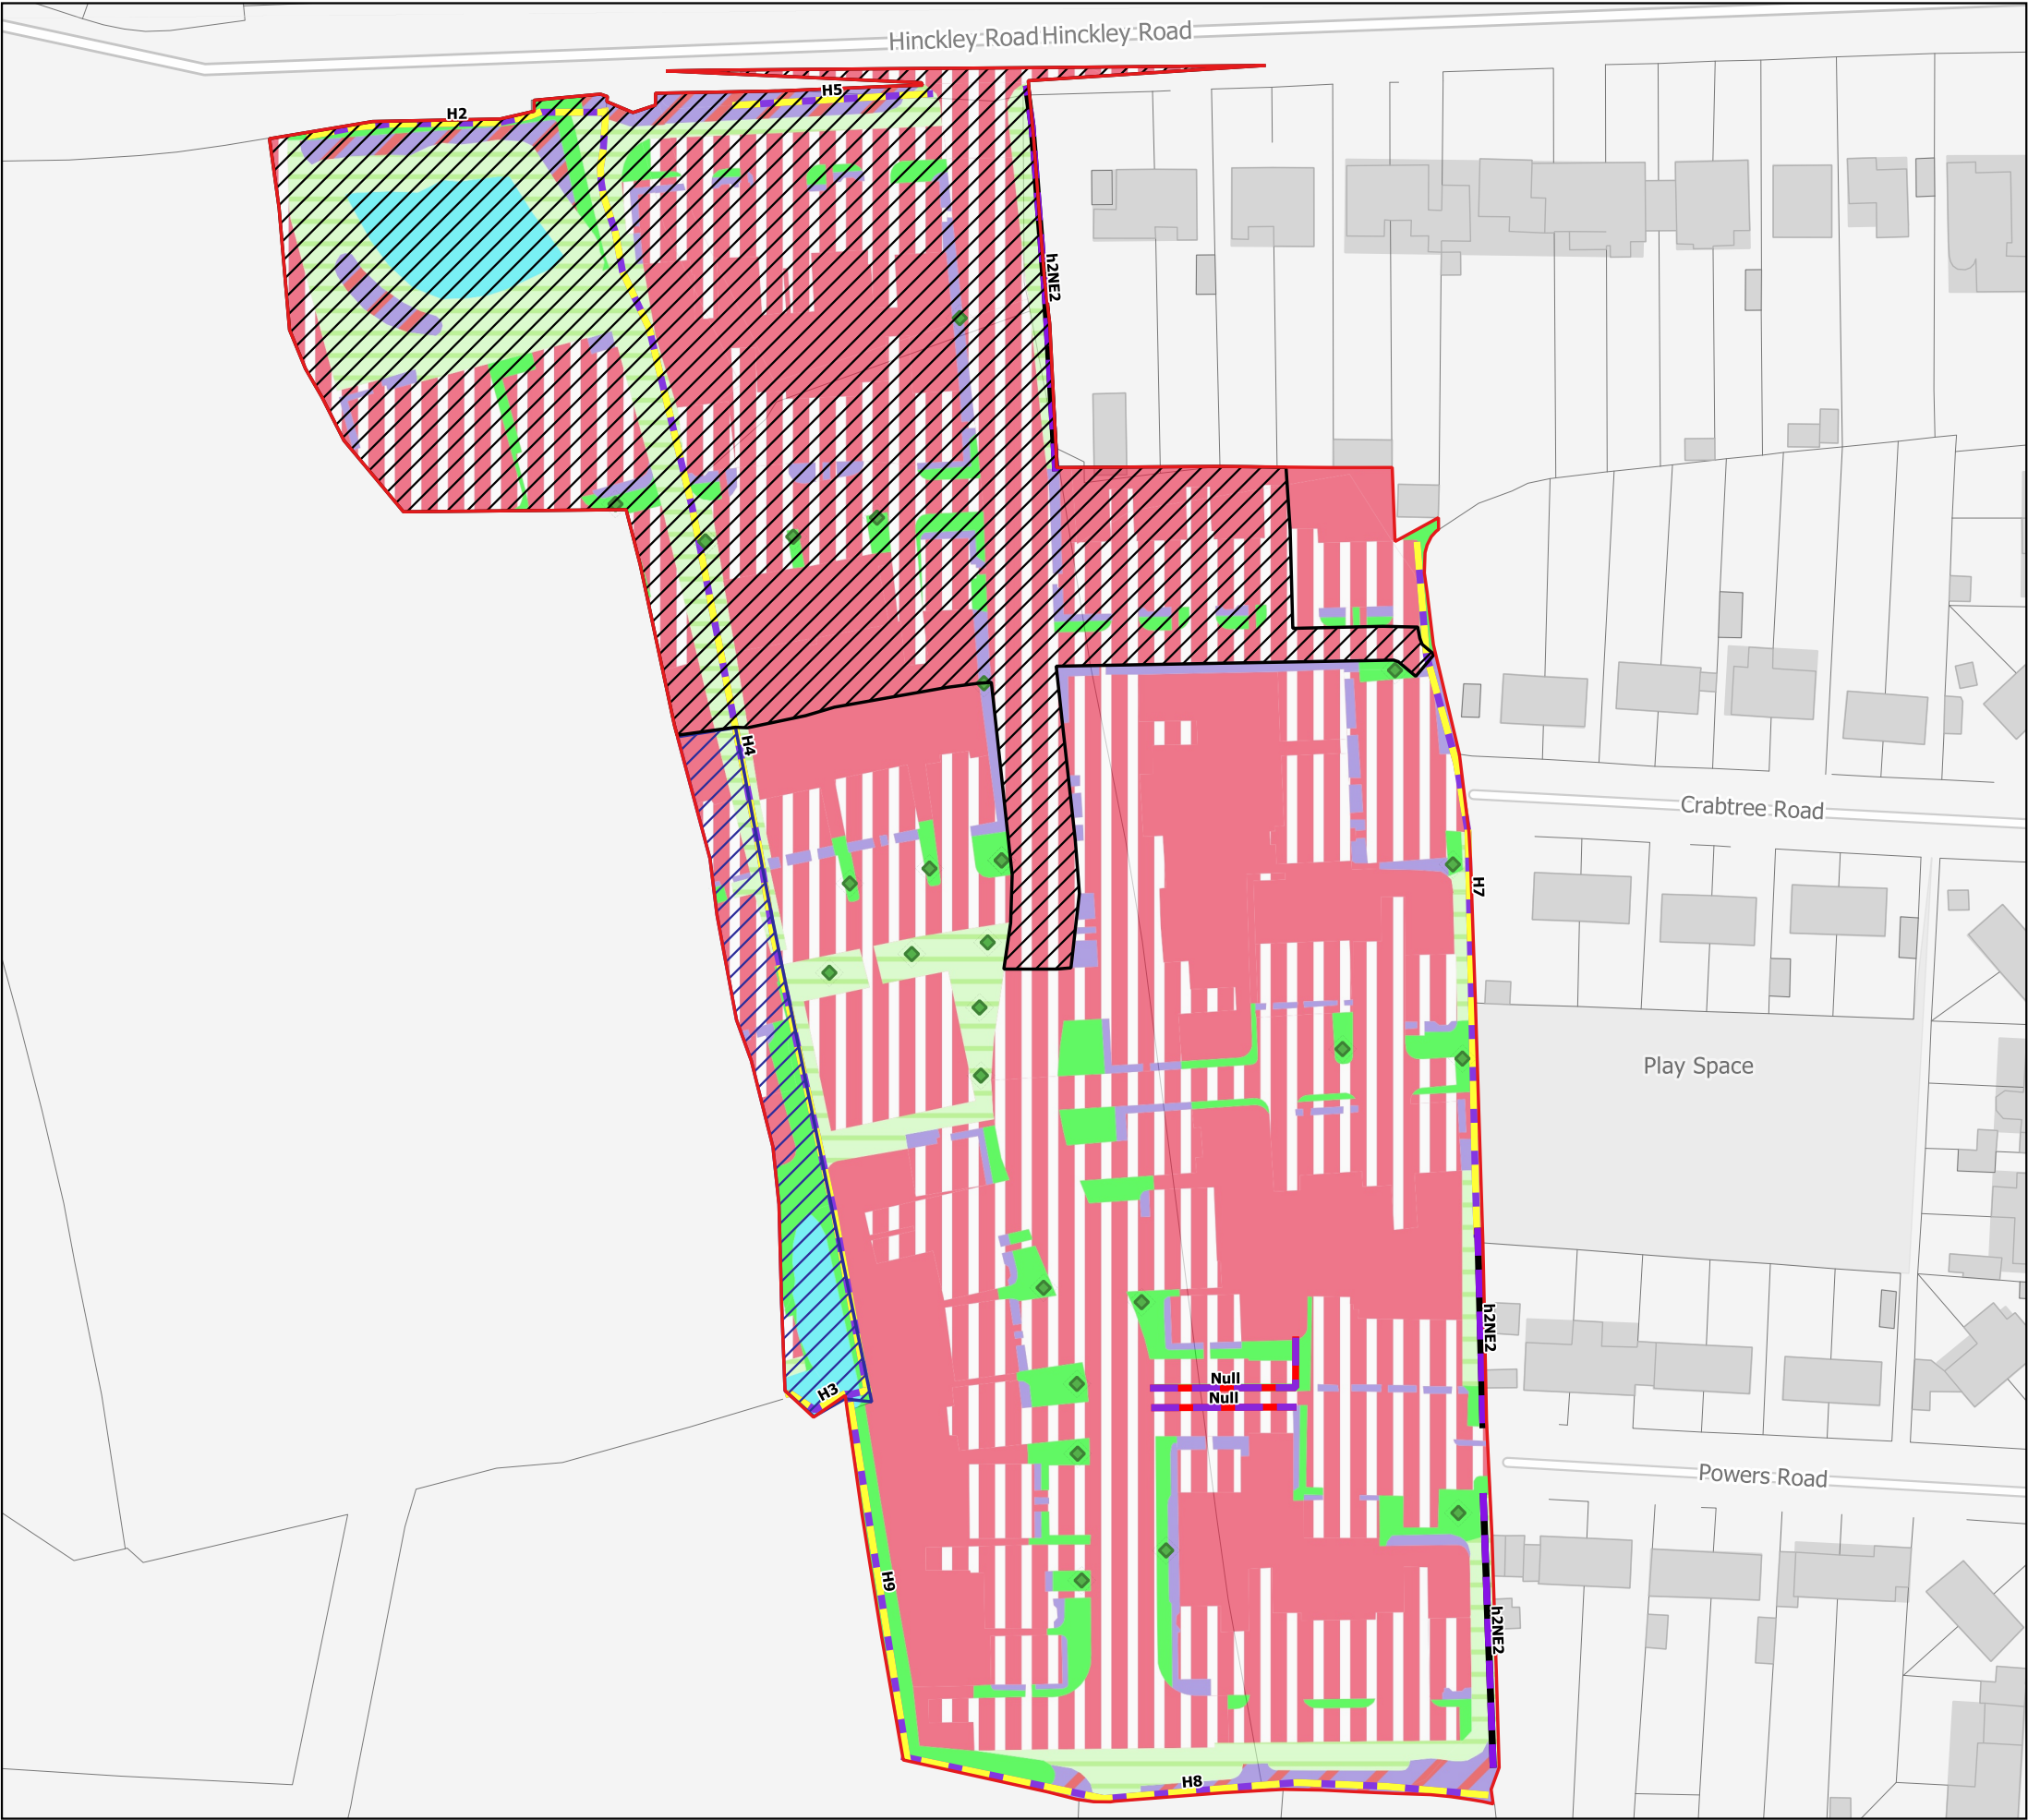

This drawing is the property of FPCR Environment and Design Ltd and is issued on the condition it is not reproduced, retained or disclosed to any unauthorised person, either wholly or in part without written consent of FPCR Environment and Design Ltd.

Ordnance Survey material - Crown Copyright. All rights reserved. Licence Number: 100019980

UKHab Materials: © UKHAB LTD. No onward licence implied or provided. All rights reserved <https://ukhab.org/commercial-eula/>

Key

-  **Site Boundary Phase B**
-  **Not included within the BNG calculation due to beng accounted for within the adjacent planning application for Phase A**
-  **Not included within the BNG calculation due to beng accounted for within the adjacent planning application for Phase D**

Proposed Habitats

-  **Bramble scrub**
-  **Developed land; sealed surface**
-  **Introduced shrub**
-  **Mixed scrub**
-  **Modified grassland**
-  **Other neutral grassland**
-  **Ponds (non-priority habitat)**
-  **Vegetated garden**

Proposed Hedgerows

-  **Non-native and ornamental hedgerow**
-  **Native hedgerow - H4, H7, H8 & H9**
-  **Native hedgerow with trees - associated with bank or ditch - H2**
-  **Species-rich native hedgerow**

Proposed Trees

-  **Proposed Small Urban Tree**