


1:1250 Site Location Plan

0 10 20 30 40 50 60 70 80 90 100m

scale bar @ A4 format

N

Supplied by Streetwise Maps Ltd
www.streetwise.net
Licence No: 100047474

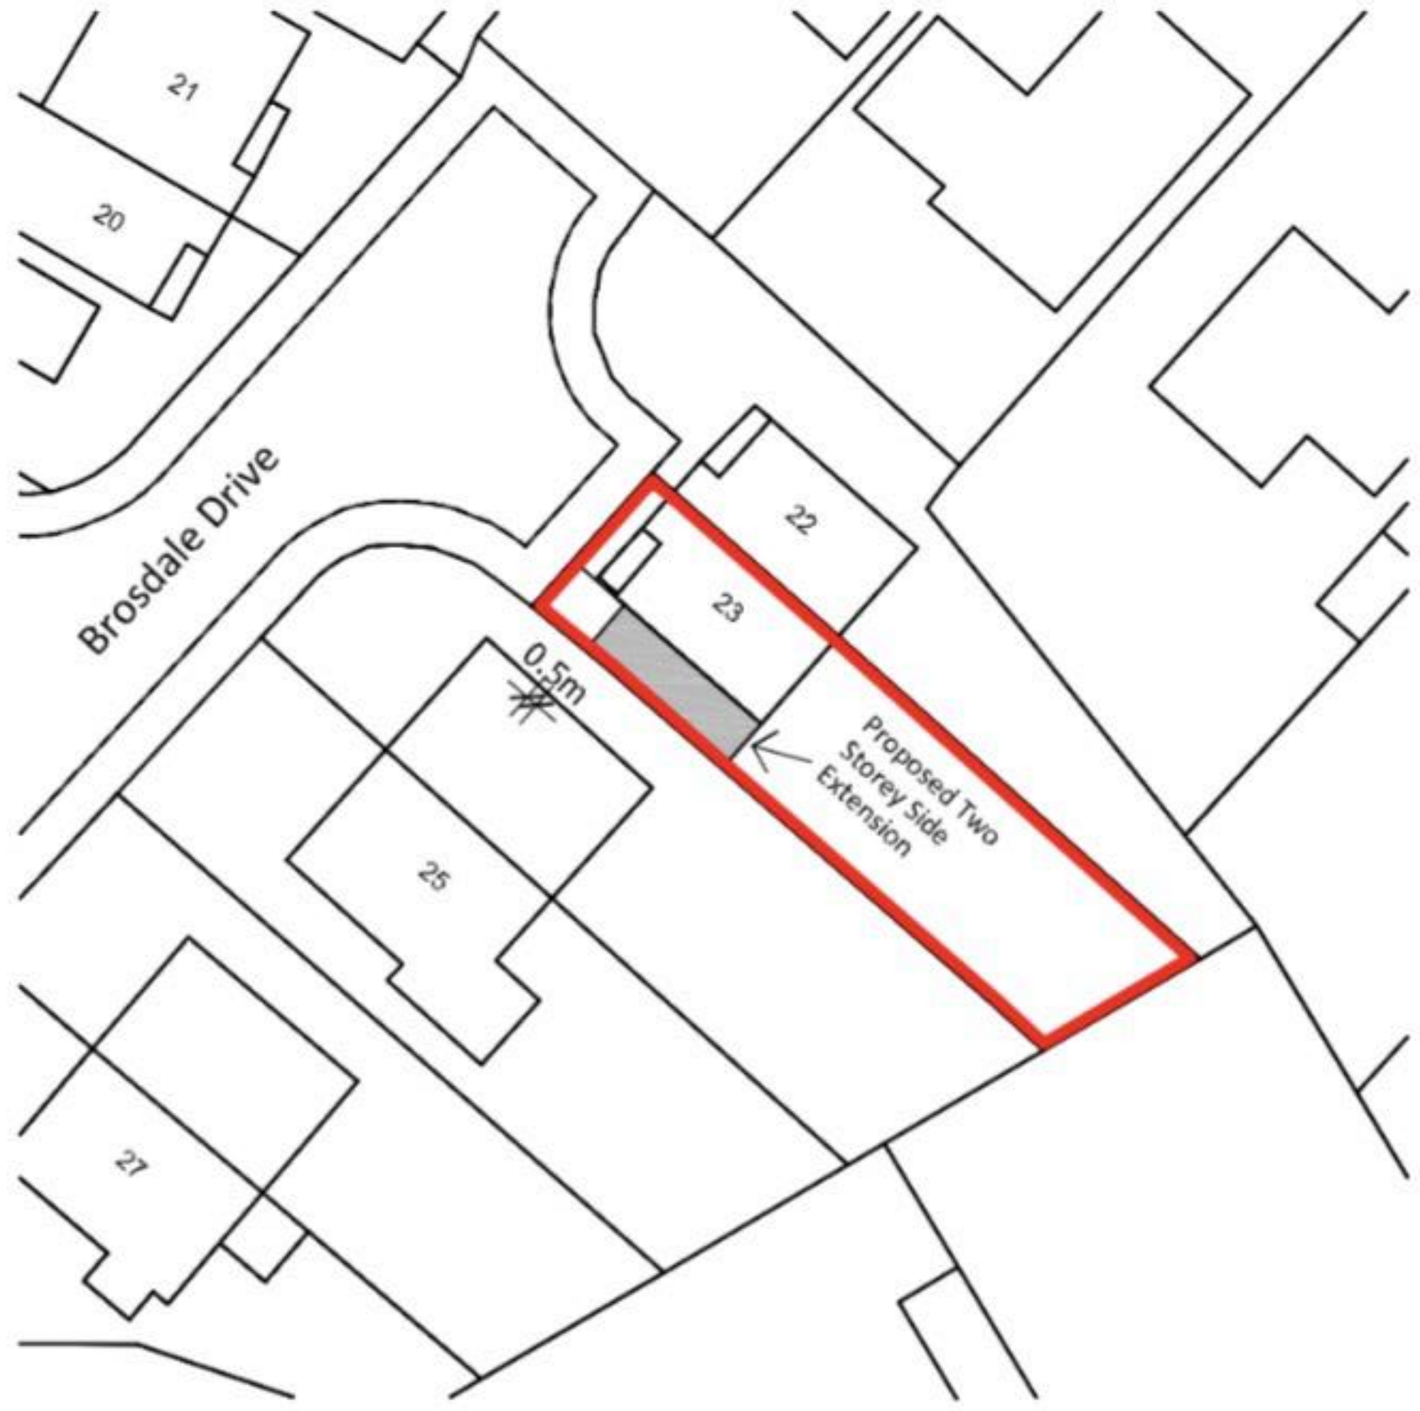

1:500 Block Plan

0 5 10 15 20 25m

scale bar @ A4 format

N

23 Brosdale Drive,
Hinckley LE10 0SX

pgsdesign
mobile:- 07827 930918
pgsdesign2014@gmail.com