

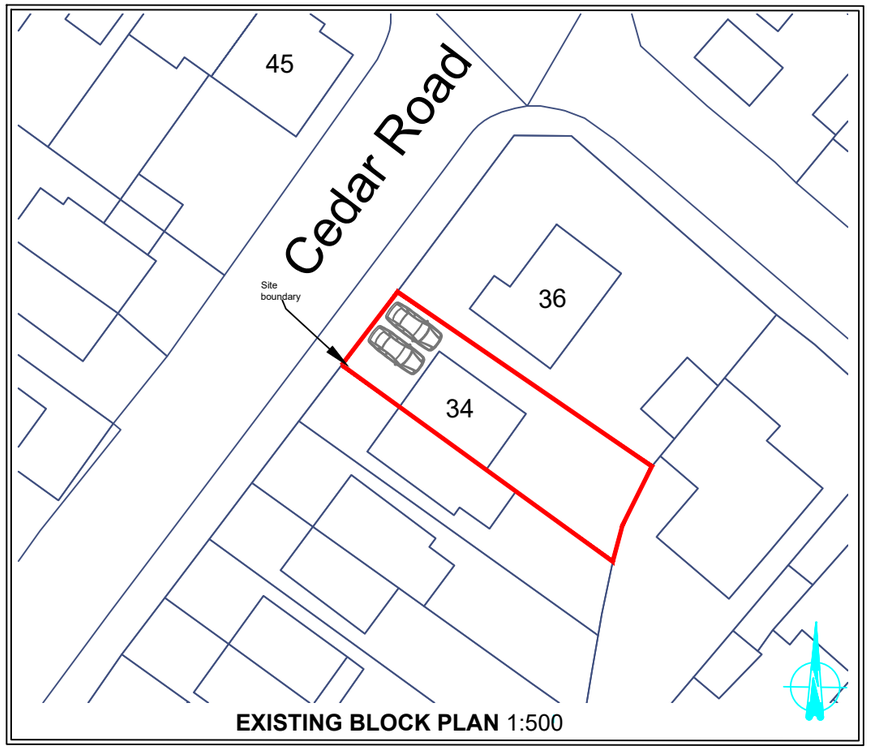



EXISTING BLOCK PLAN 1:500

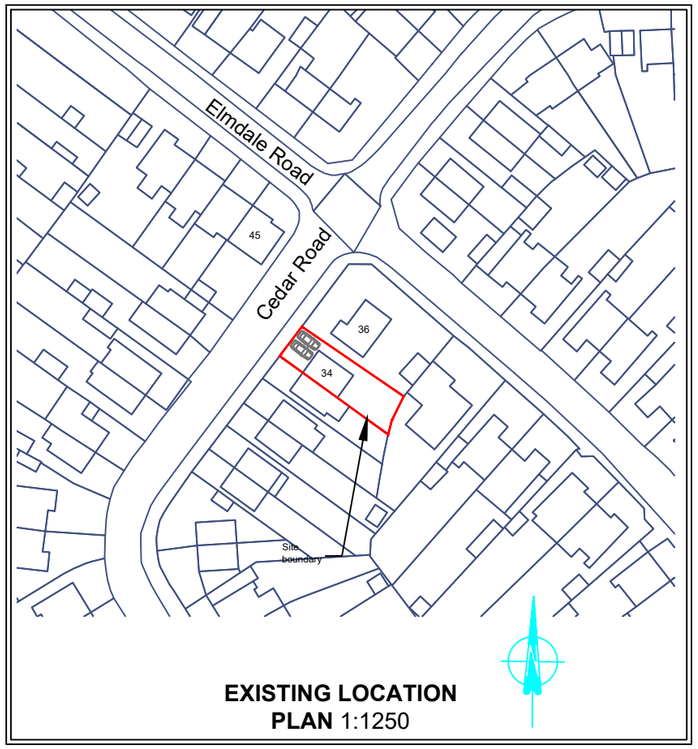

EXISTING LOCATION PLAN 1:1250

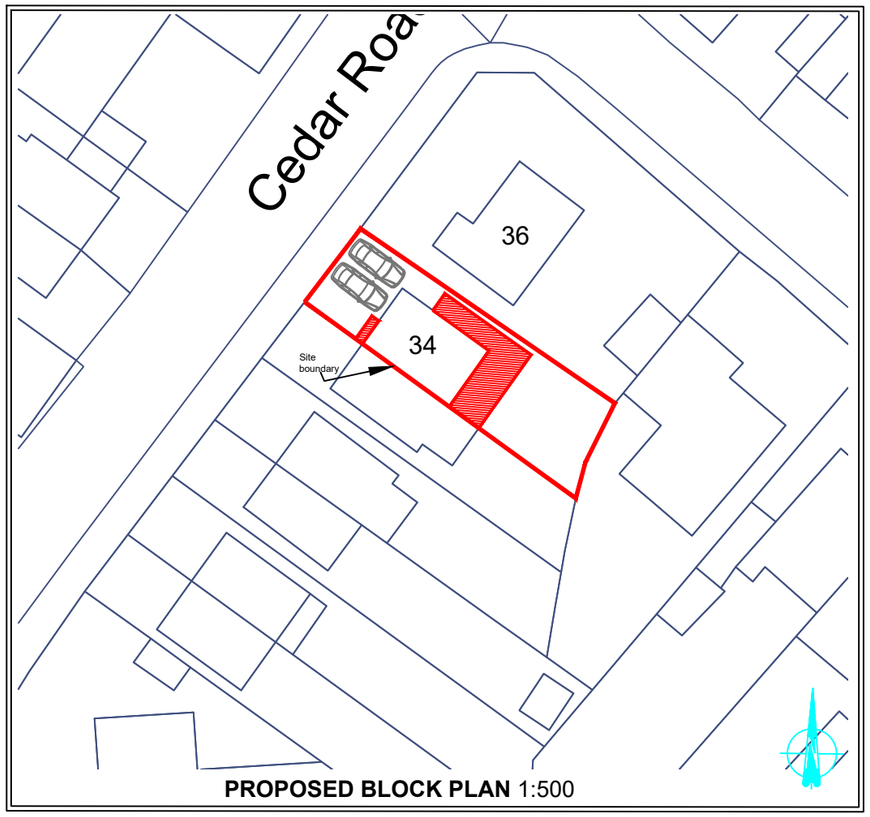

PROPOSED BLOCK PLAN 1:500

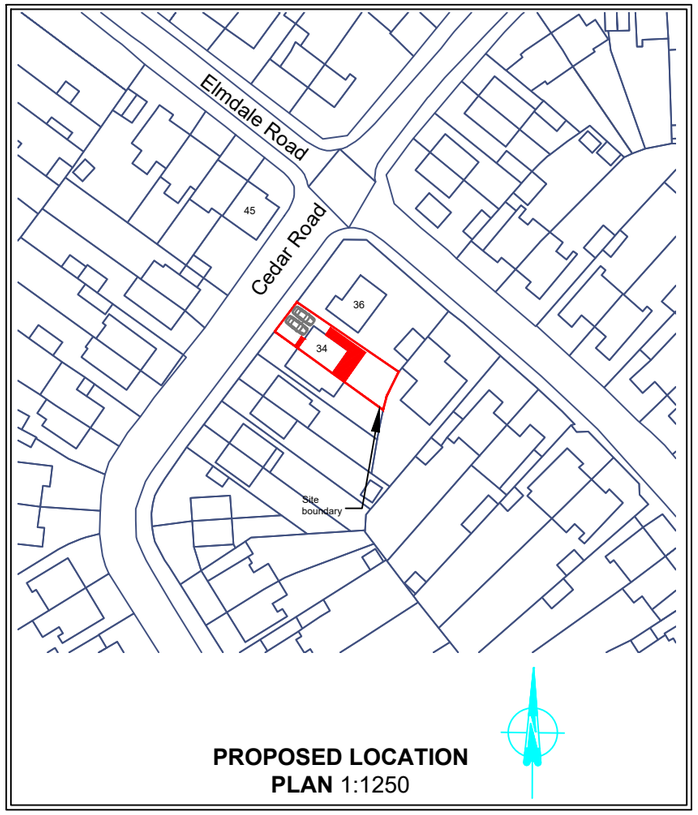

PROPOSED LOCATION PLAN 1:1250

Produced on 11 November 2026 from the Ordnance Survey National Geographic Database and incorporating surveyed revision available at this date.
Crown copyright and database rights 2026 OS. Supplied by licensed Ordnance Survey partner (Open Data).
Data licence expires 11 November 2027

EXISTING FLOOR AREA

GROUND	47.02m²	506.12sq.ft
FIRST	47.02m²	506.12sq.ft
LOFT	21.80m²	234.60sq.ft
TOTAL	115.84m²	1246.90sq.ft

PROPOSED FLOOR AREA

GROUND	80.40m²	865.42sq.ft
FIRST	47.02m²	506.12sq.ft
LOFT	21.80m²	234.60sq.ft
TOTAL	149.22m²	1606.20sq.ft

- Client submission 6.11.26

Block & Location Plan

CLIENT/COMPANY:
Mr Adam Percival
Percylcfc@gmail.com

JOB DESCRIPTION:
Proposed single-storey wraparound extension to the rear and side of 34 Cedar Road
Earl Shilton , LE9 7HE

SCALE 1:100 @ A3	**DATE** 23.10.26
DRAWN BY JTC	**DRAWING No:** 005

ALL DIMENSIONS TO BE CHECKED ON SITE BEFORE CONSTRUCTION. ANY DISCREPANCIES TO BE DISCUSSED AND AGREED WITH JC PRIOR TO PROCEEDING.

THIS DRAWING IS THE PROPERTY OF JC AND MUST NOT BE COPIED OR REPRODUCED WITHOUT PRIOR WRITTEN CONSENT.

HEALTH AND SAFETY EXECUTIVE (HSE) WILL NEED TO BE NOTIFIED PRIOR TO COMMENCEMENT OF THE PROJECT