

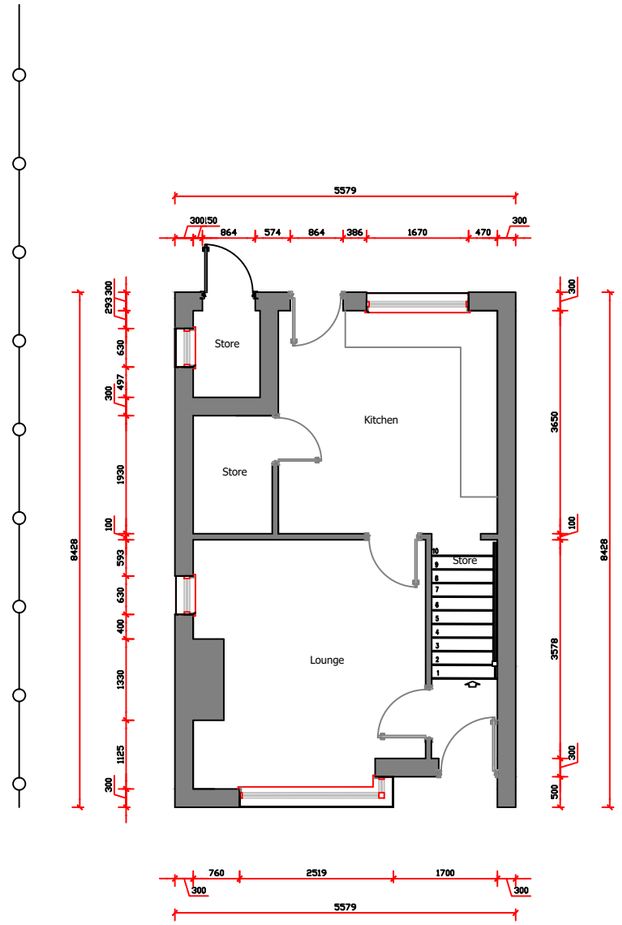


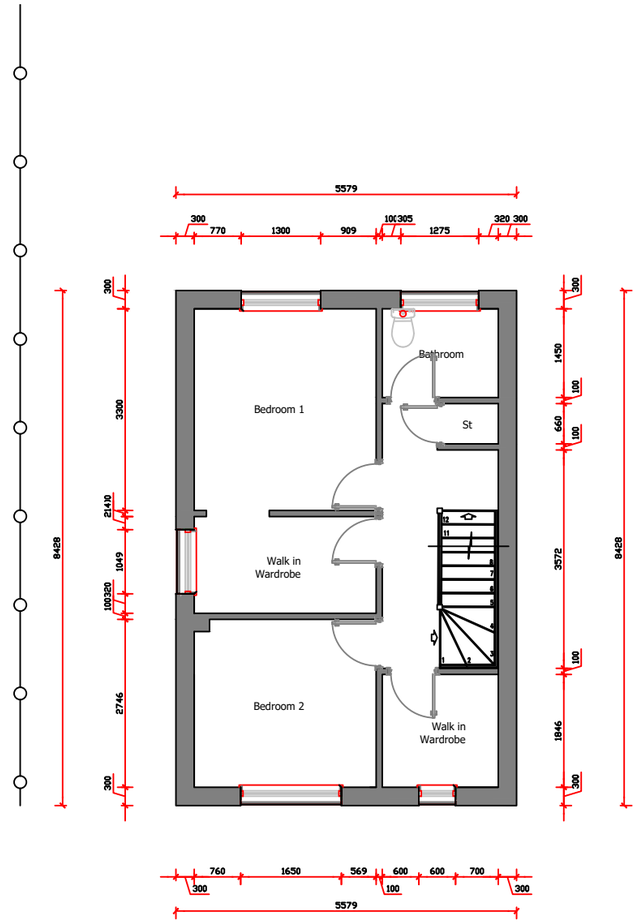

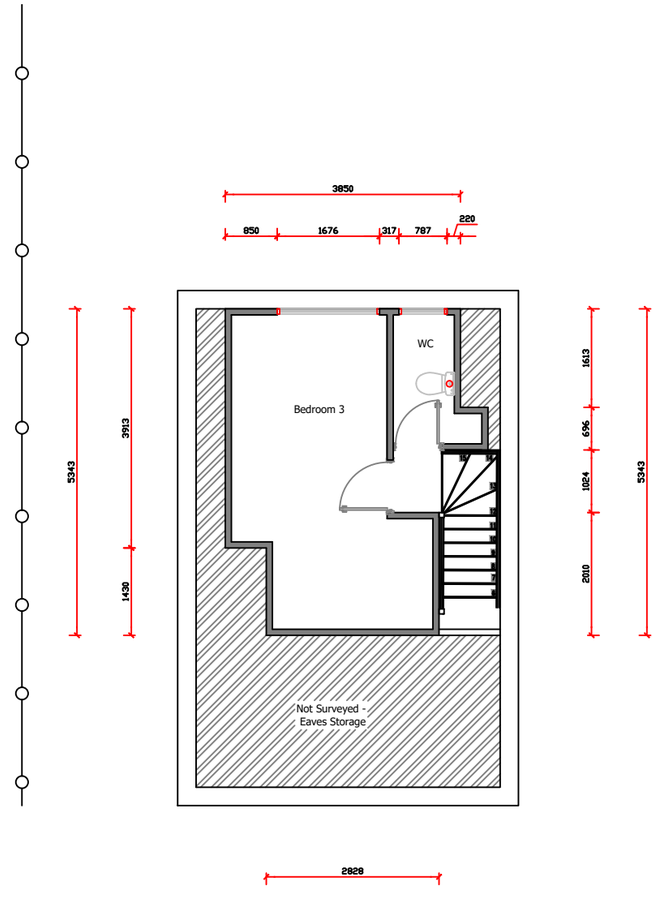

GROUND FLOOR PLAN

FIRST FLOOR PLAN

LOFT FLOOR PLAN

-	Client submission	06.11.26

Existing Plan

CLIENT/COMPANY:
Mr Adam Percival
Percylcfc@gmail.com

JOB DESCRIPTION:
Proposed single-storey wraparound extension to the rear and side of 34 Cedar Road
Earl Shilton , LE9 7HE

SCALE 1:100 @ A3	**DATE** 23.10.26
DRAWN BY JTC	**DRAWING No:** 001

ALL DIMENSIONS TO BE CHECKED ON SITE BEFORE CONSTRUCTION. ANY DISCREPANCIES TO BE DISCUSSED AND AGREED WITH JC PRIOR TO PROCEEDING.

THIS DRAWING IS THE PROPERTY OF JC AND MUST NOT BE COPIED OR REPRODUCED WITHOUT PRIOR WRITTEN CONSENT.

HEALTH AND SAFETY EXECUTIVE (HSE) WILL NEED TO BE NOTIFIED PRIOR TO COMMENCEMENT OF THE PROJECT

EXISTING FLOOR AREA

GROUND	47.02m²	506.12sq.ft
FIRST	47.02m²	506.12sq.ft
LOFT	21.80m²	234.60sq.ft
TOTAL	115.84m²	1246.90sq.ft

0m 1 2 3m

scale 1:100