



FRONT ELEVATION

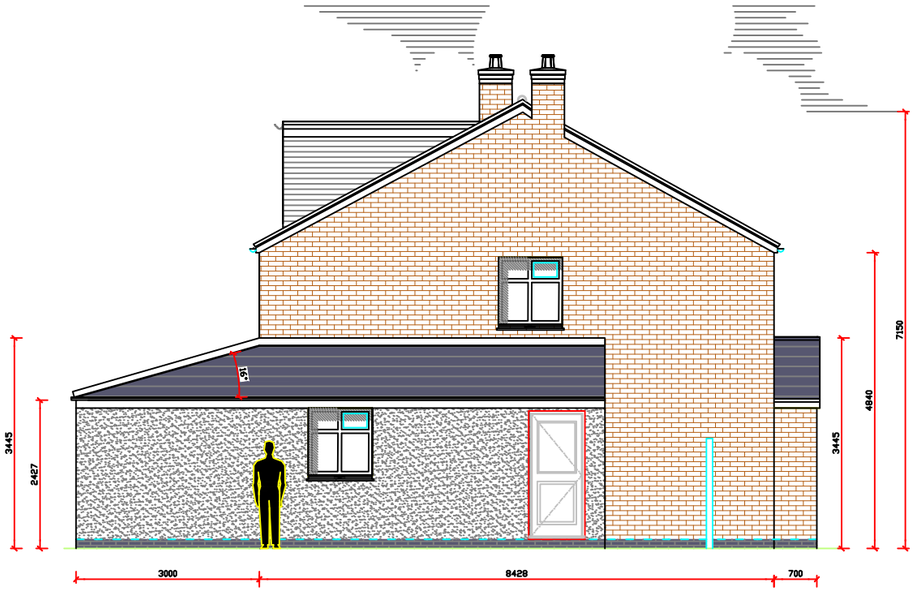

SIDE ELEVATION

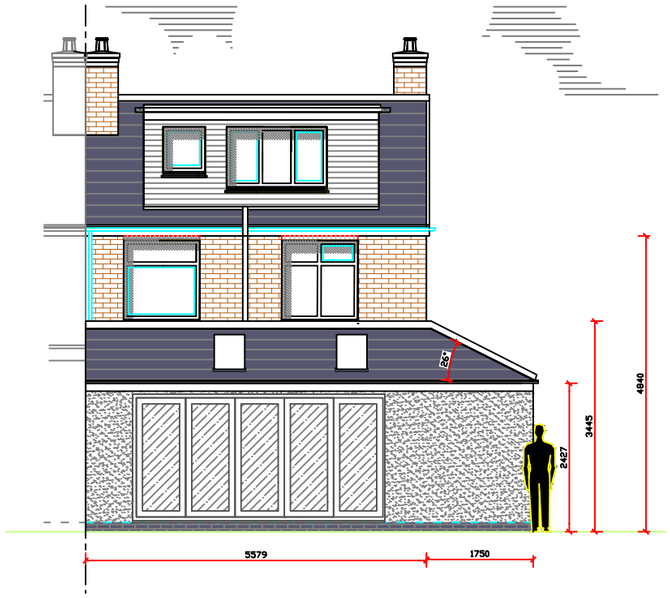

REAR ELEVATION

- Client submission 06.11.26

Proposed Elevations

CLIENT/COMPANY:
Mr Adam Percival
Percylcfc@gmail.com

JOB DESCRIPTION:
Proposed single-storey wraparound extension to the rear and side of 34 Cedar Road
Earl Shilton , LE9 7HE

SCALE 1:100 @ A3	**DATE** 23.10.26
DRAWN BY JTC	**DRAWING No:** 004

ALL DIMENSIONS TO BE CHECKED ON SITE BEFORE CONSTRUCTION. ANY DISCREPANCIES TO BE DISCUSSED AND AGREED WITH JC PRIOR TO PROCEEDING.

THIS DRAWING IS THE PROPERTY OF JC AND MUST NOT BE COPIED OR REPRODUCED WITHOUT PRIOR WRITTEN CONSENT.

HEALTH AND SAFETY EXECUTIVE (HSE) WILL NEED TO BE NOTIFIED PRIOR TO COMMENCEMENT OF THE PROJECT

0m 1 2 3m
scale 1:100