

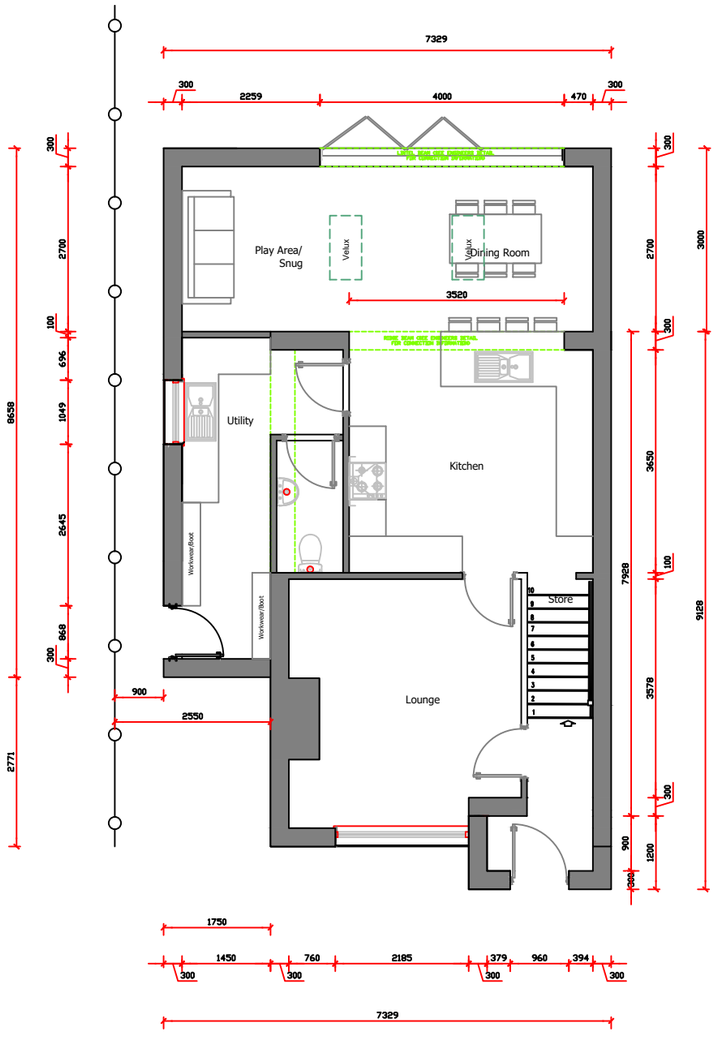


GROUND FLOOR PLAN

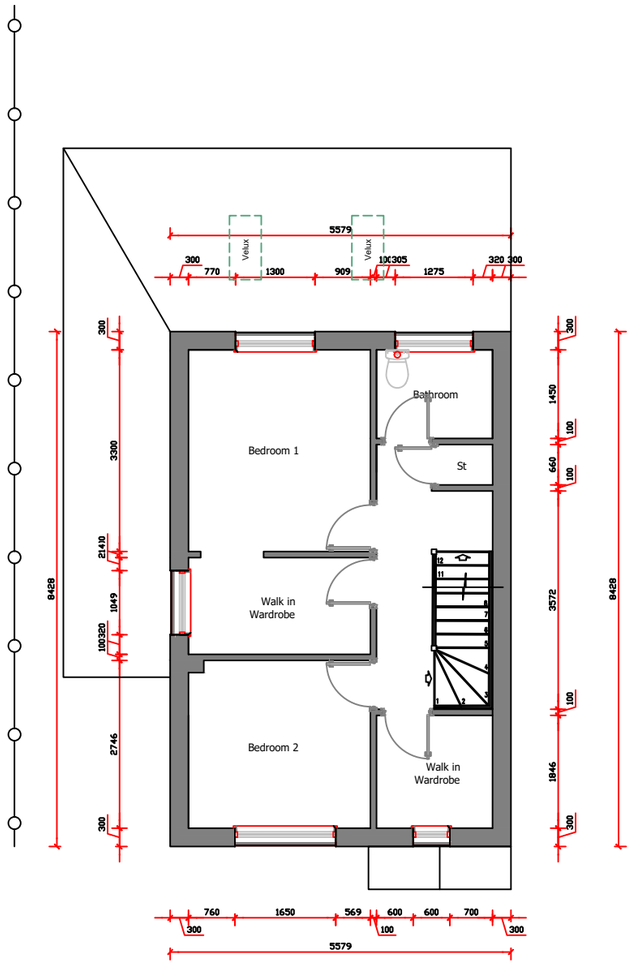

FIRST FLOOR PLAN

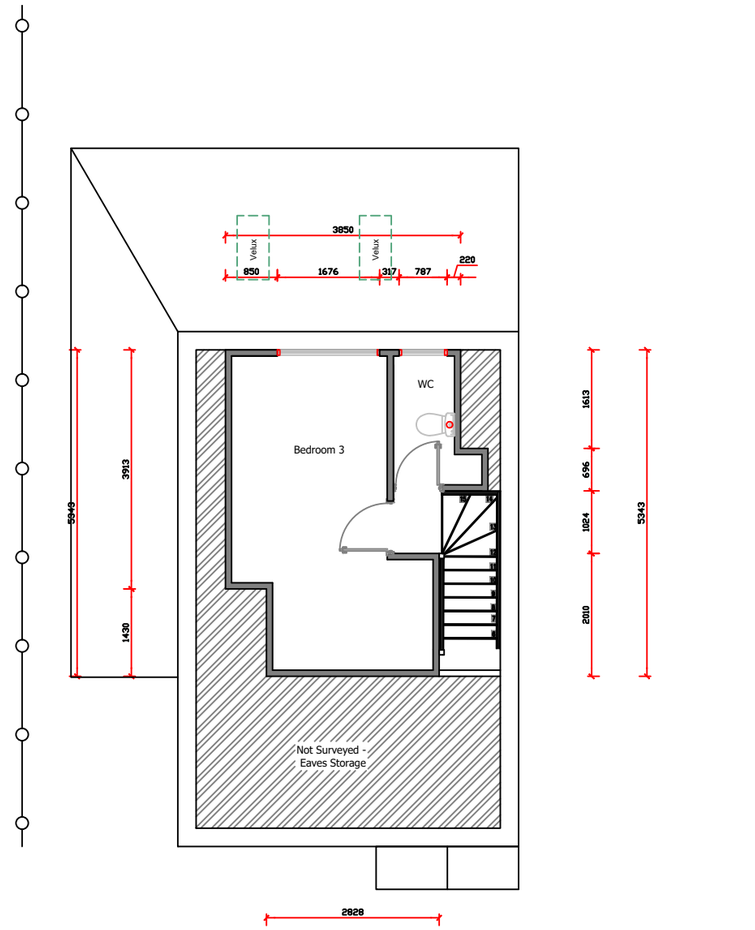

LOFT FLOOR PLAN

PROPOSED FLOOR AREA

GROUND	80.40m²	865.42sq.ft
FIRST	47.02m²	506.12sq.ft
LOFT	21.80m²	234.60sq.ft
TOTAL	149.22m²	1606.20sq.ft

0m 1 2 3m

scale 1:100

- Client submission 06.11.26

Proposed Plan

CLIENT/COMPANY:
Mr Adam Percival
Percylcfc@gmail.com

JOB DESCRIPTION:
Proposed single-storey wraparound extension to the rear and side of 34 Cedar Road
Earl Shilton , LE9 7HE

SCALE 1:100 @ A3	**DATE** 23.10.26
DRAWN BY JTC	**DRAWING No:** 003

ALL DIMENSIONS TO BE CHECKED ON SITE BEFORE CONSTRUCTION. ANY DISCREPANCIES TO BE DISCUSSED AND AGREED WITH JC PRIOR TO PROCEEDING.

THIS DRAWING IS THE PROPERTY OF JC AND MUST NOT BE COPIED OR REPRODUCED WITHOUT PRIOR WRITTEN CONSENT.

HEALTH AND SAFETY EXECUTIVE (HSE) WILL NEED TO BE NOTIFIED PRIOR TO COMMENCEMENT OF THE PROJECT