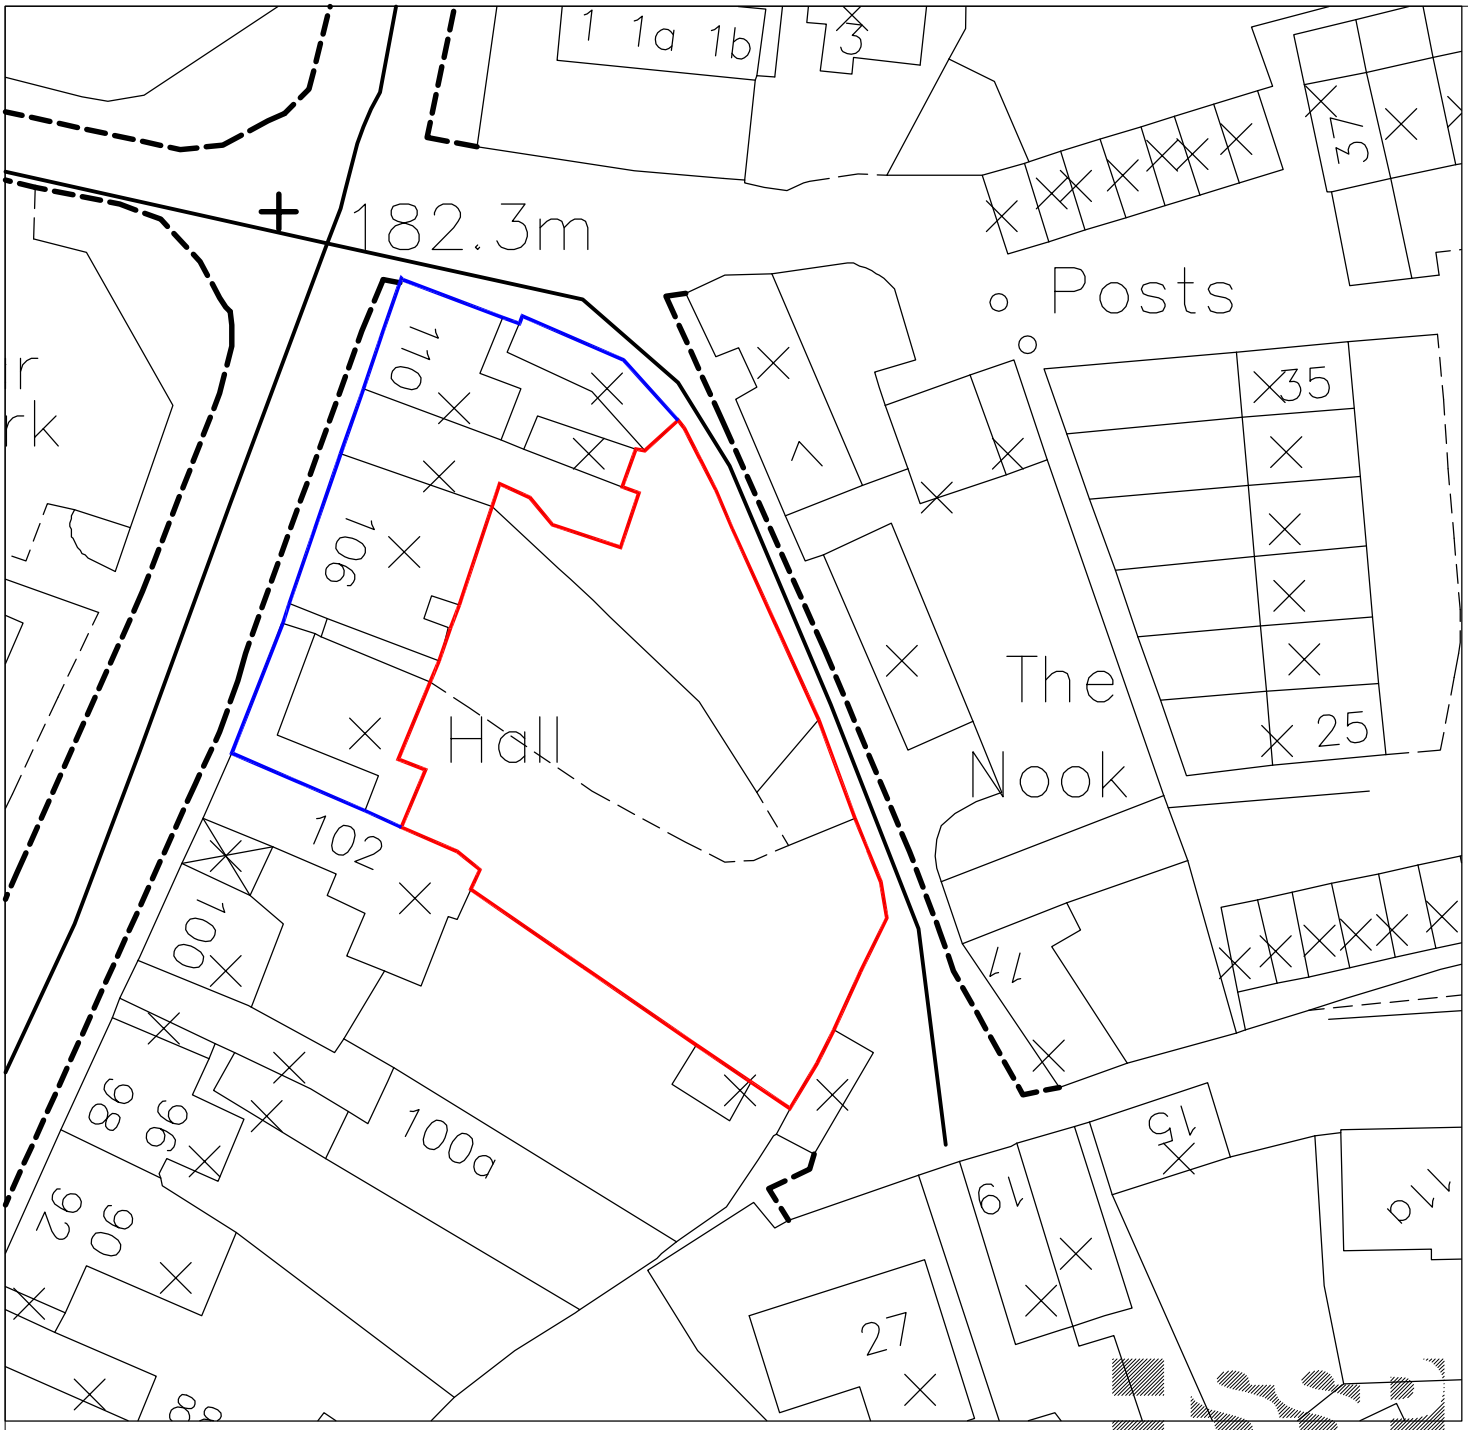


ARCHITECTS

HSSP Architects Limited
44 Asfordby Road Melton Mowbray
Leicestershire LE13 OHR
Telephone 01664 563288 Facsimile 01664 503360
E-Mail Info@HSSPArchitects.co.uk Web www.HSSPArchitects.co.uk

project

Proposed Development
Land to the rear
106 Main St, Markfield

title Location Plan

scale 1/500 date June 09

dwg no 5840P-01

HSSP
A4