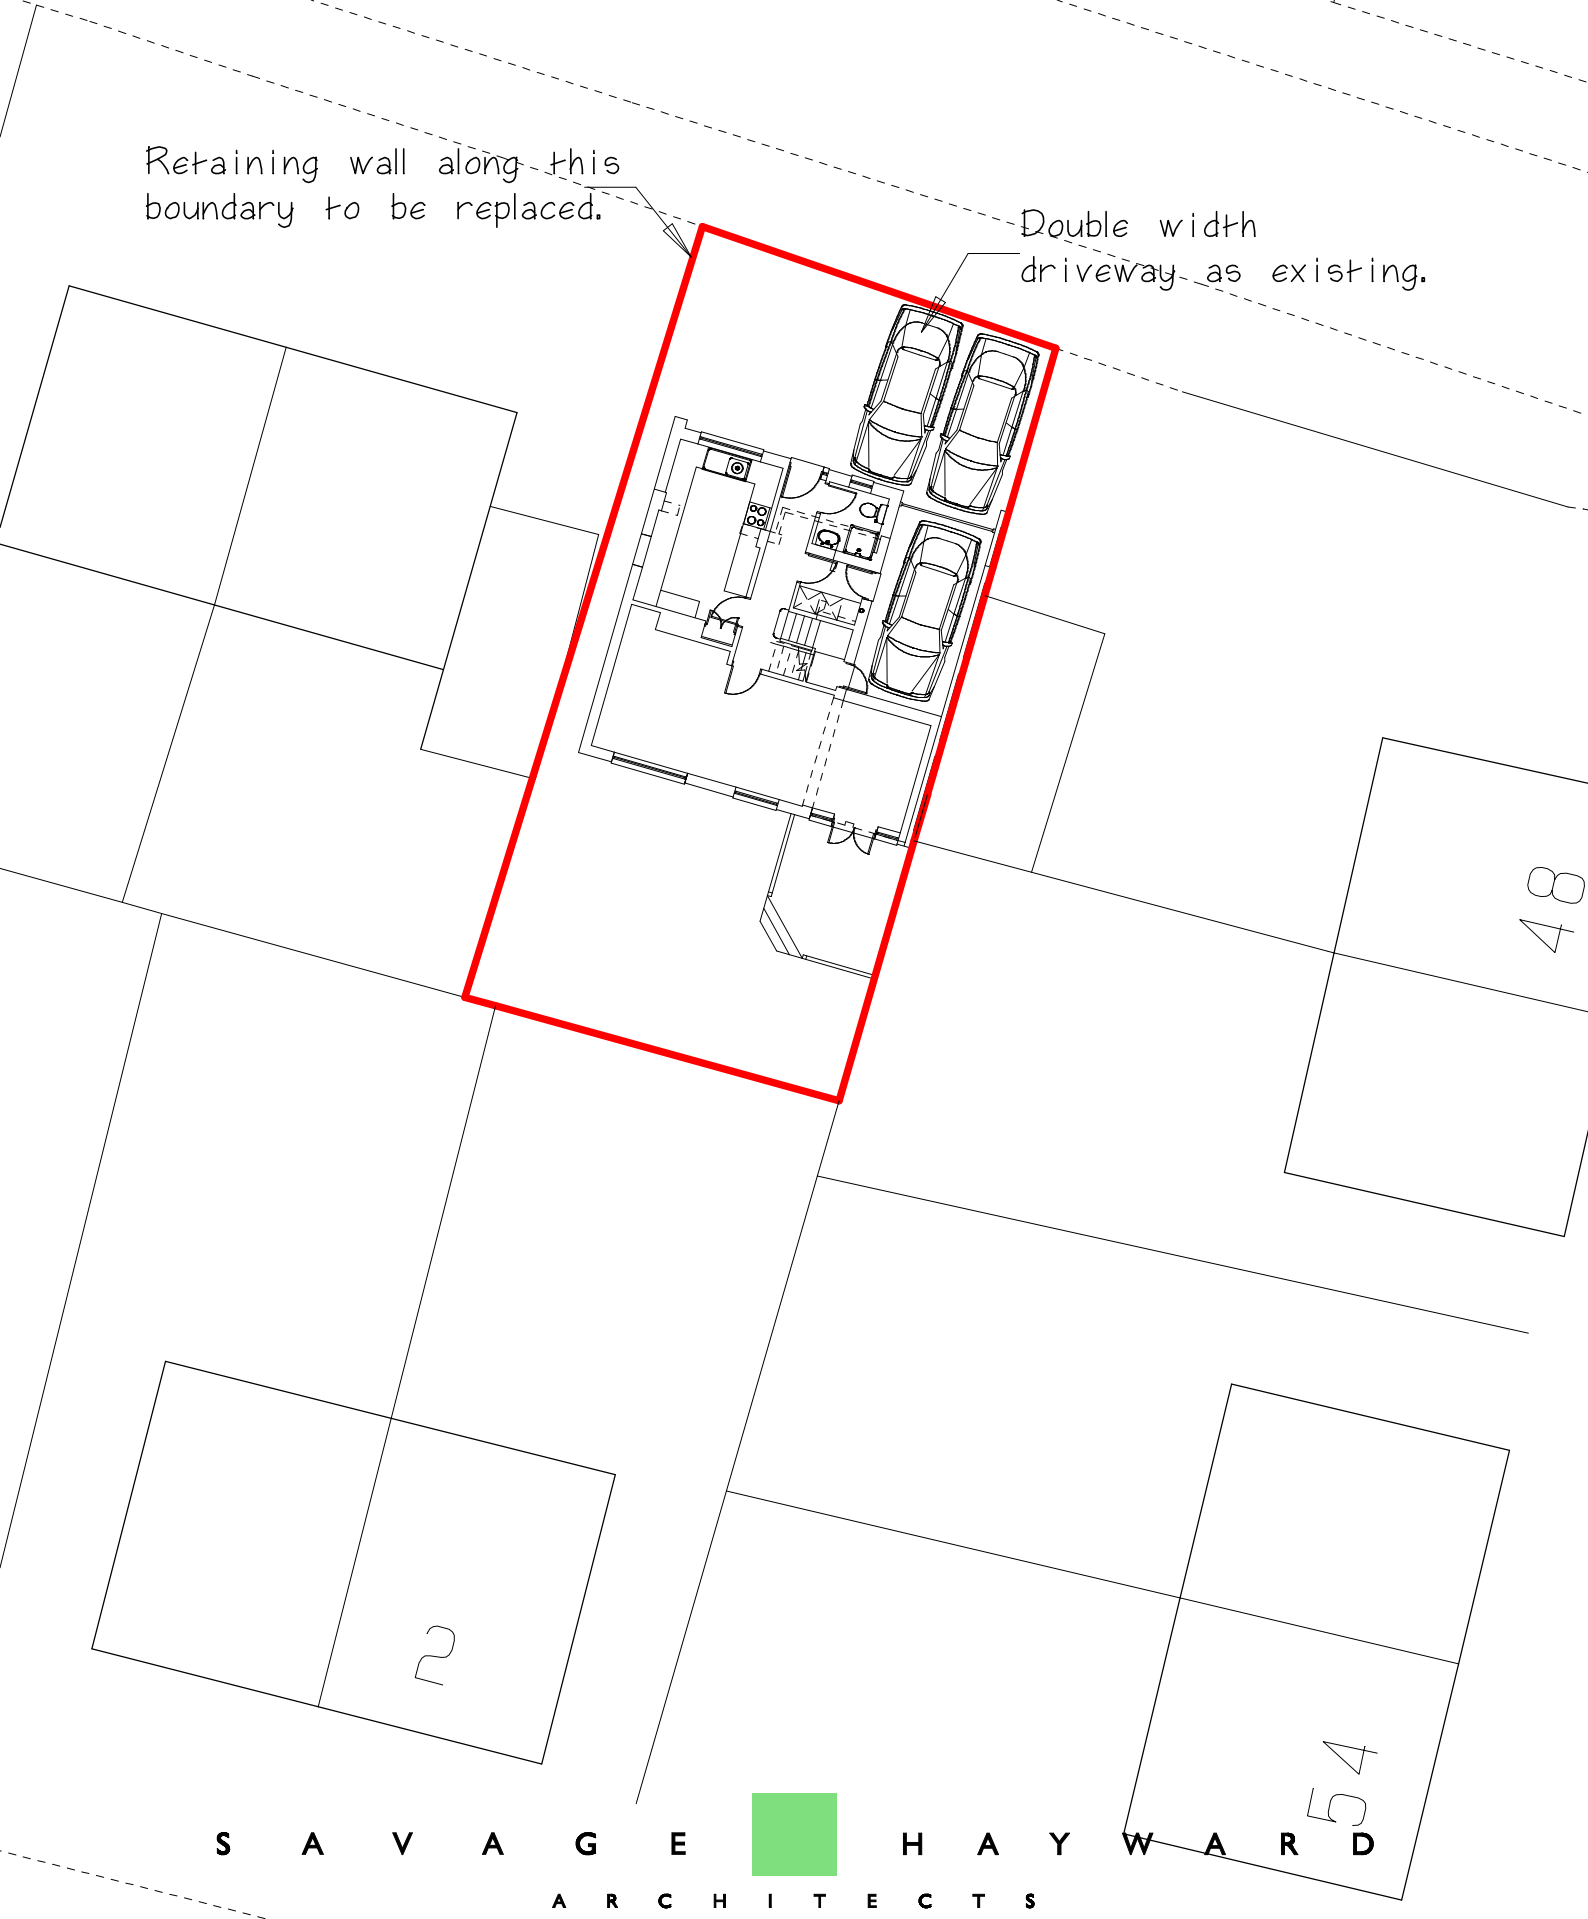


S A V A G E H A Y W A R D

A R C H I T E C T S

19 Station Rd Hinckley, Leicstershire, LE10 1AW, 01455 635665, FAX- 01455 618971

Client Mr & Mrs Dawson			Drawing Block Plan	
Project Proposed Exts & Alts 1 Tennyson Road Hinckley	Auth LJW	Dwg Sheet	Date July 2009	Drawing No 06
	Scale 1 : 200	A4	Job No 09/69	

THIS DRAWING IS THE COPYRIGHT OF SAVAGE HAYWARD REPRODUCTION IN ANY FORM OF WHOLE OR PART IS FORBIDDEN WITHOUT PRIOR WRITTEN PERMISSION OF THE COPYRIGHT HOLDER DO NOT SCALE FROM DRAWING AND ONLY FIGURE DIMENSIONS ARE TO BE USED