




front elevation

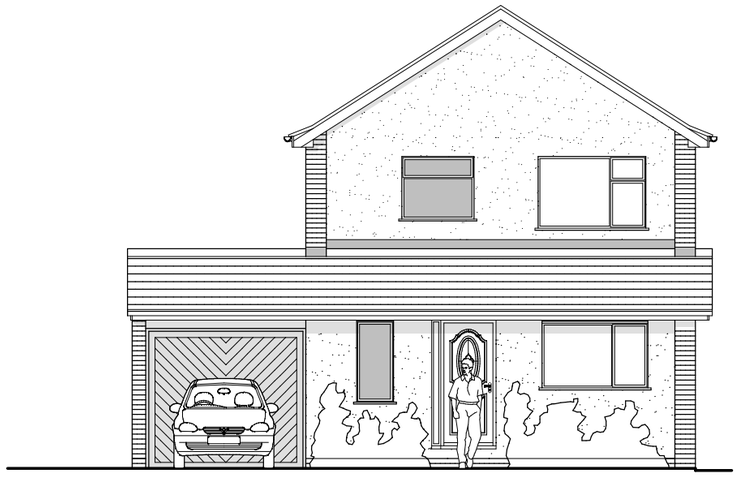


side elevation

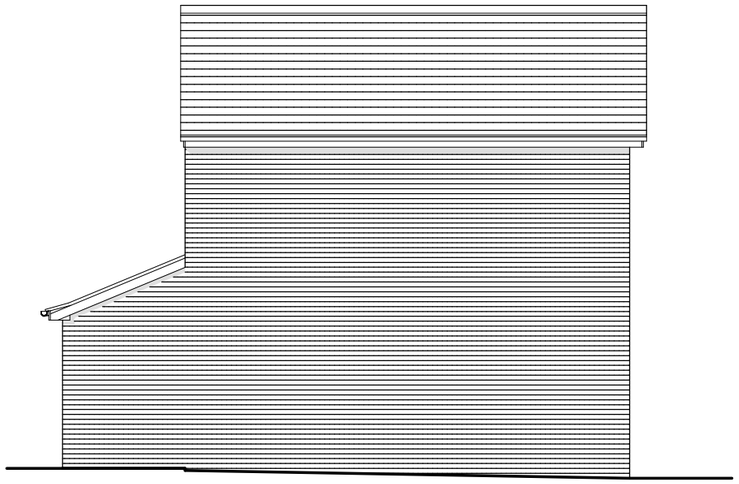


rear elevation

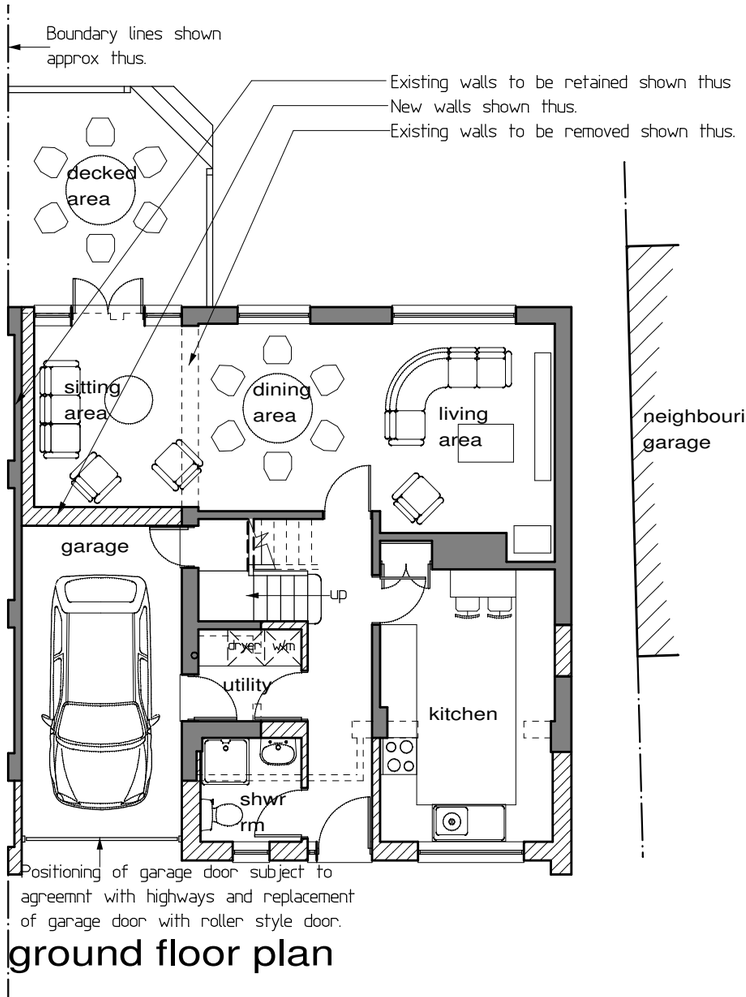

ground floor plan

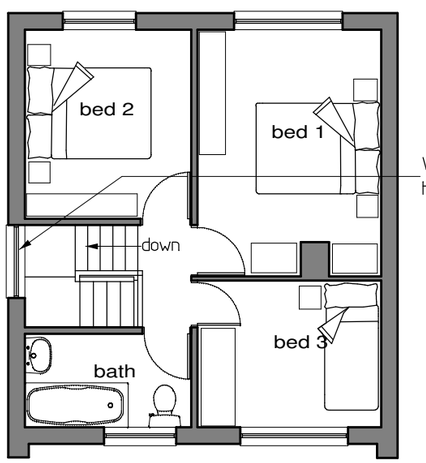

first floor plan

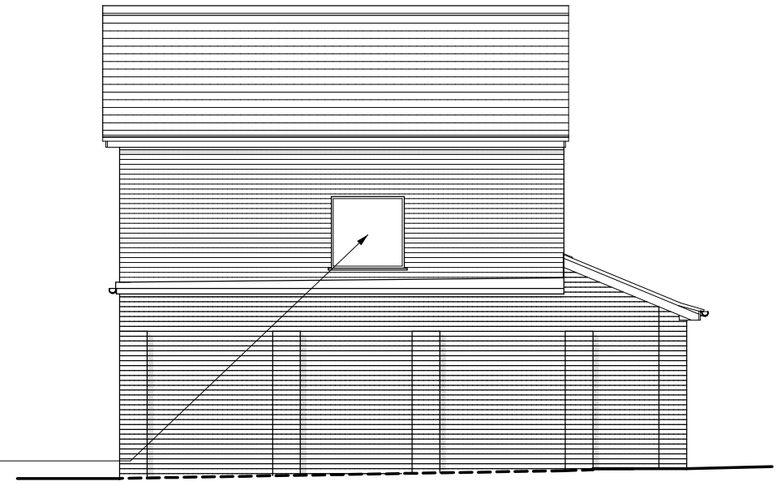

garage side elevation

5 4 3 2 1 0 5

S A V A G E H A Y W A R D

A R C H I T E C T S

19 Station Rd Hinckley, Leicstershire, LE10 1AW, 01455 635665, FAX- 01455 618971

Client	Mr & Mrs Dawson			Drawing	Planning Drawing
Project	Proposed Exts & Alts 1 Tennyson Road Hinckley	Auth LJW Scale 1 : 100	Sheet Size: A3	Date June 2009 Job No 09/69	Drawing No 05

THIS DRAWING IS THE COPYRIGHT OF SAVAGE HAYWARD REPRODUCTION IN ANY FORM OF WHOLE OR PART IS FORBIDDEN WITHOUT PRIOR WRITTEN PERMISSION OF THE COPYRIGHT HOLDER DO NOT SCALE FROM DRAWING AND ONLY FIGURE DIMENSIONS ARE TO BE USED