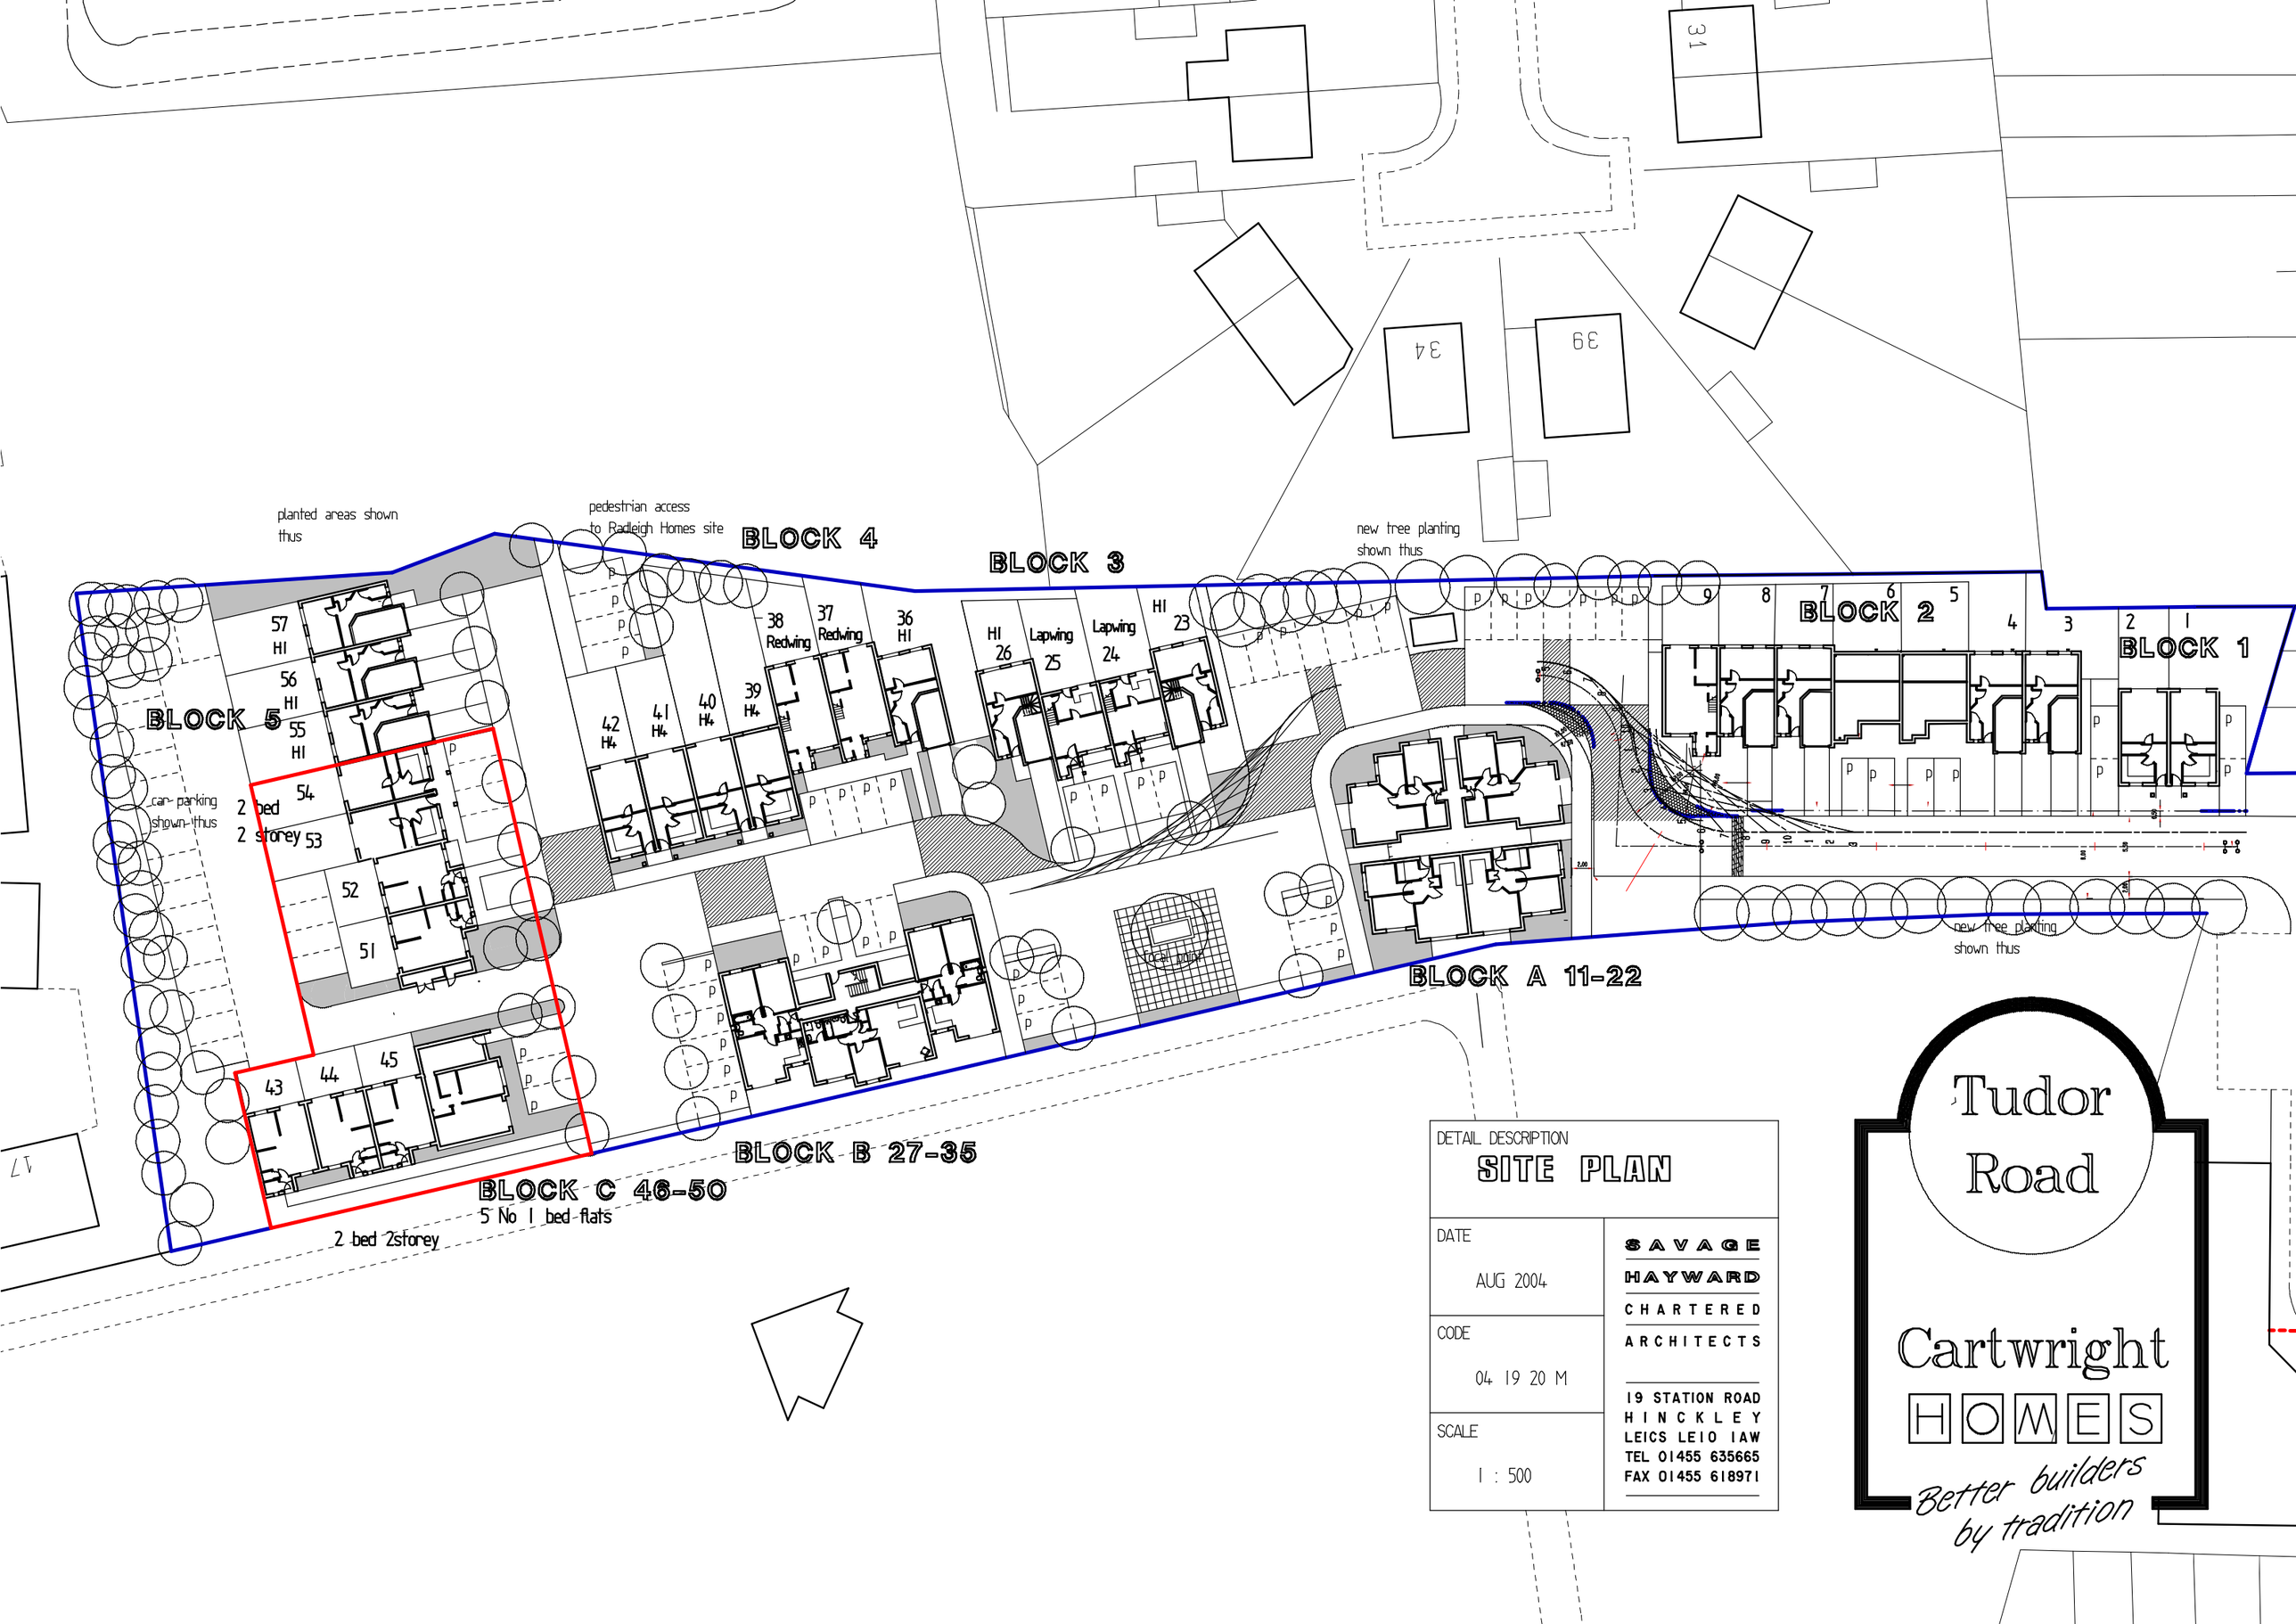

DETAIL DESCRIPTION

SITE PLAN

DATE AUG 2004	SAVAGE HAYWARD CHARTERED ARCHITECTS
CODE 04 19 20 M	19 STATION ROAD HINCKLEY LEICS LE10 1AW TEL 01455 635665 FAX 01455 618971
SCALE 1 : 500	

Tudor Road

Cartwright HOMES

Better builders by tradition