


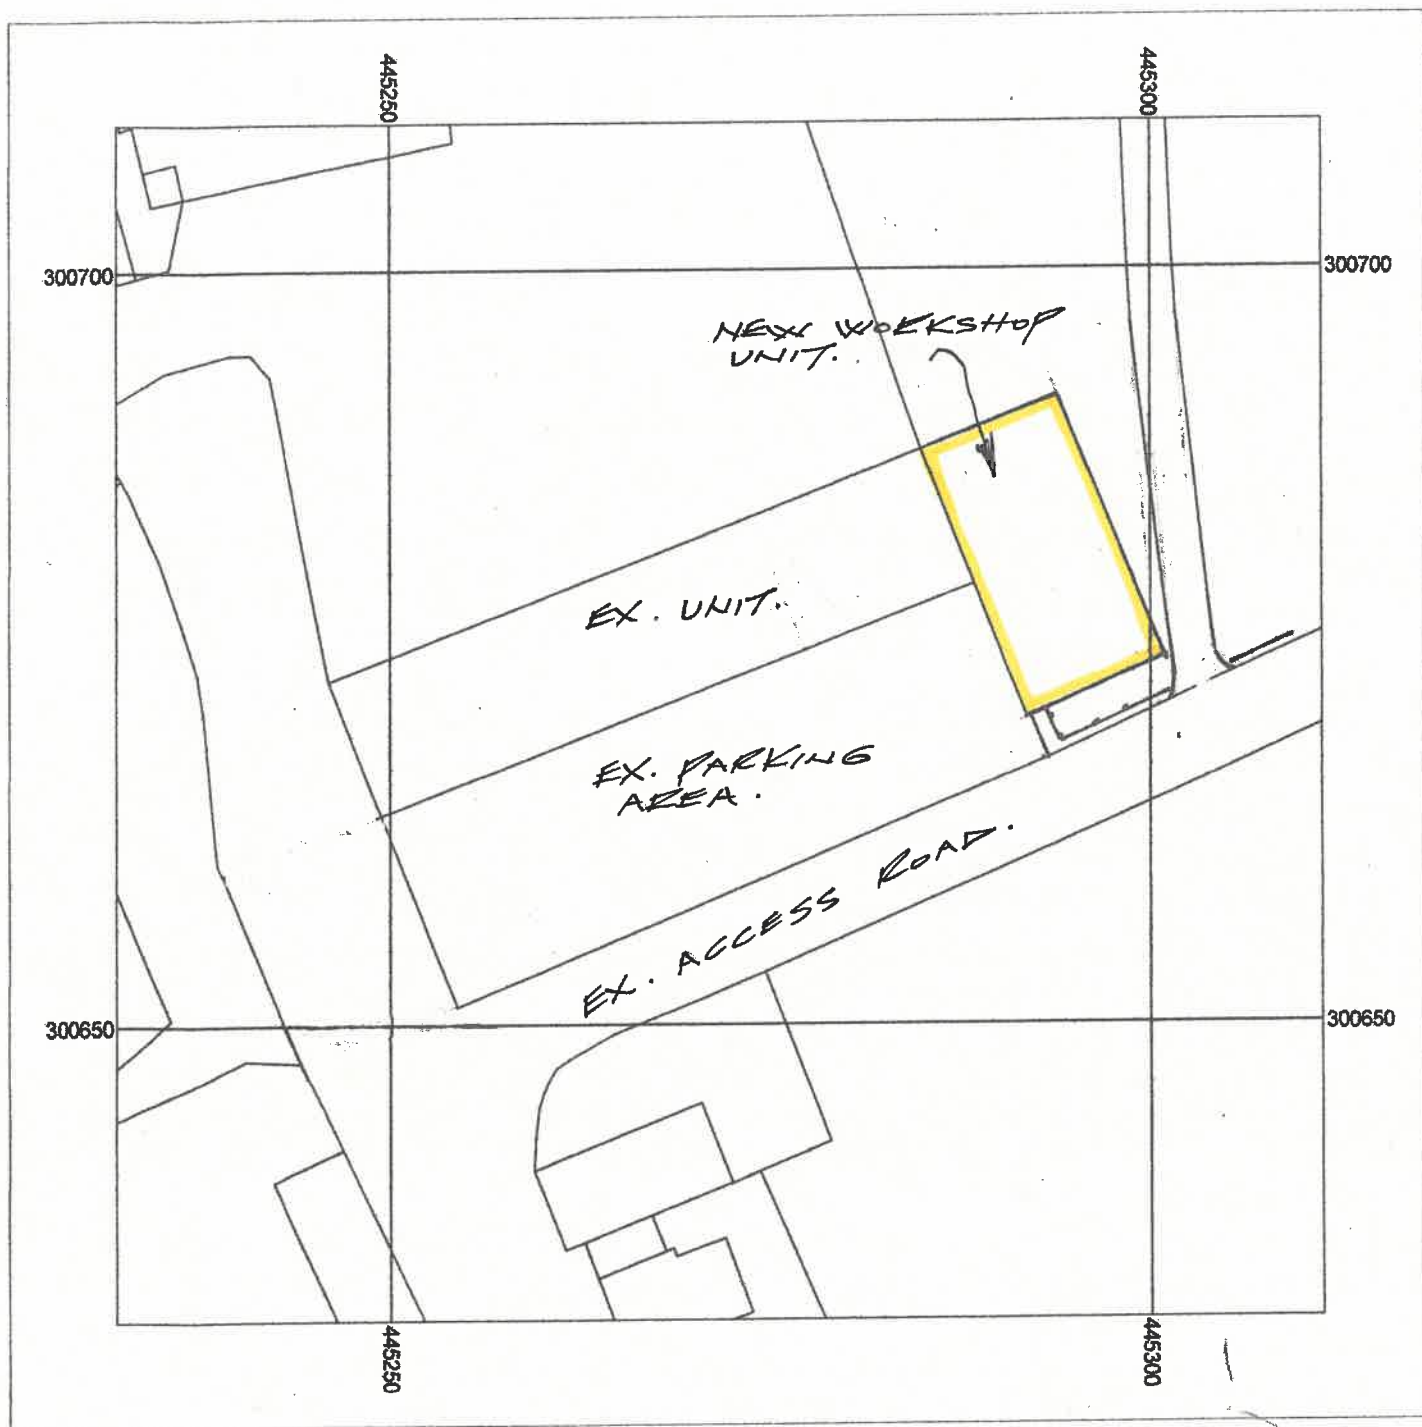

Metres
0 2.5 5 10 15 20 25

Scale: 1:500



Supplied by: Supplies Direct
License number: 100031961
Produced: 12/10/2020
Serial number: 2274942

Plot centre co-ordinates: 445272,300670
Download file: rhiller kirbym.zip
Project name: mallory park