


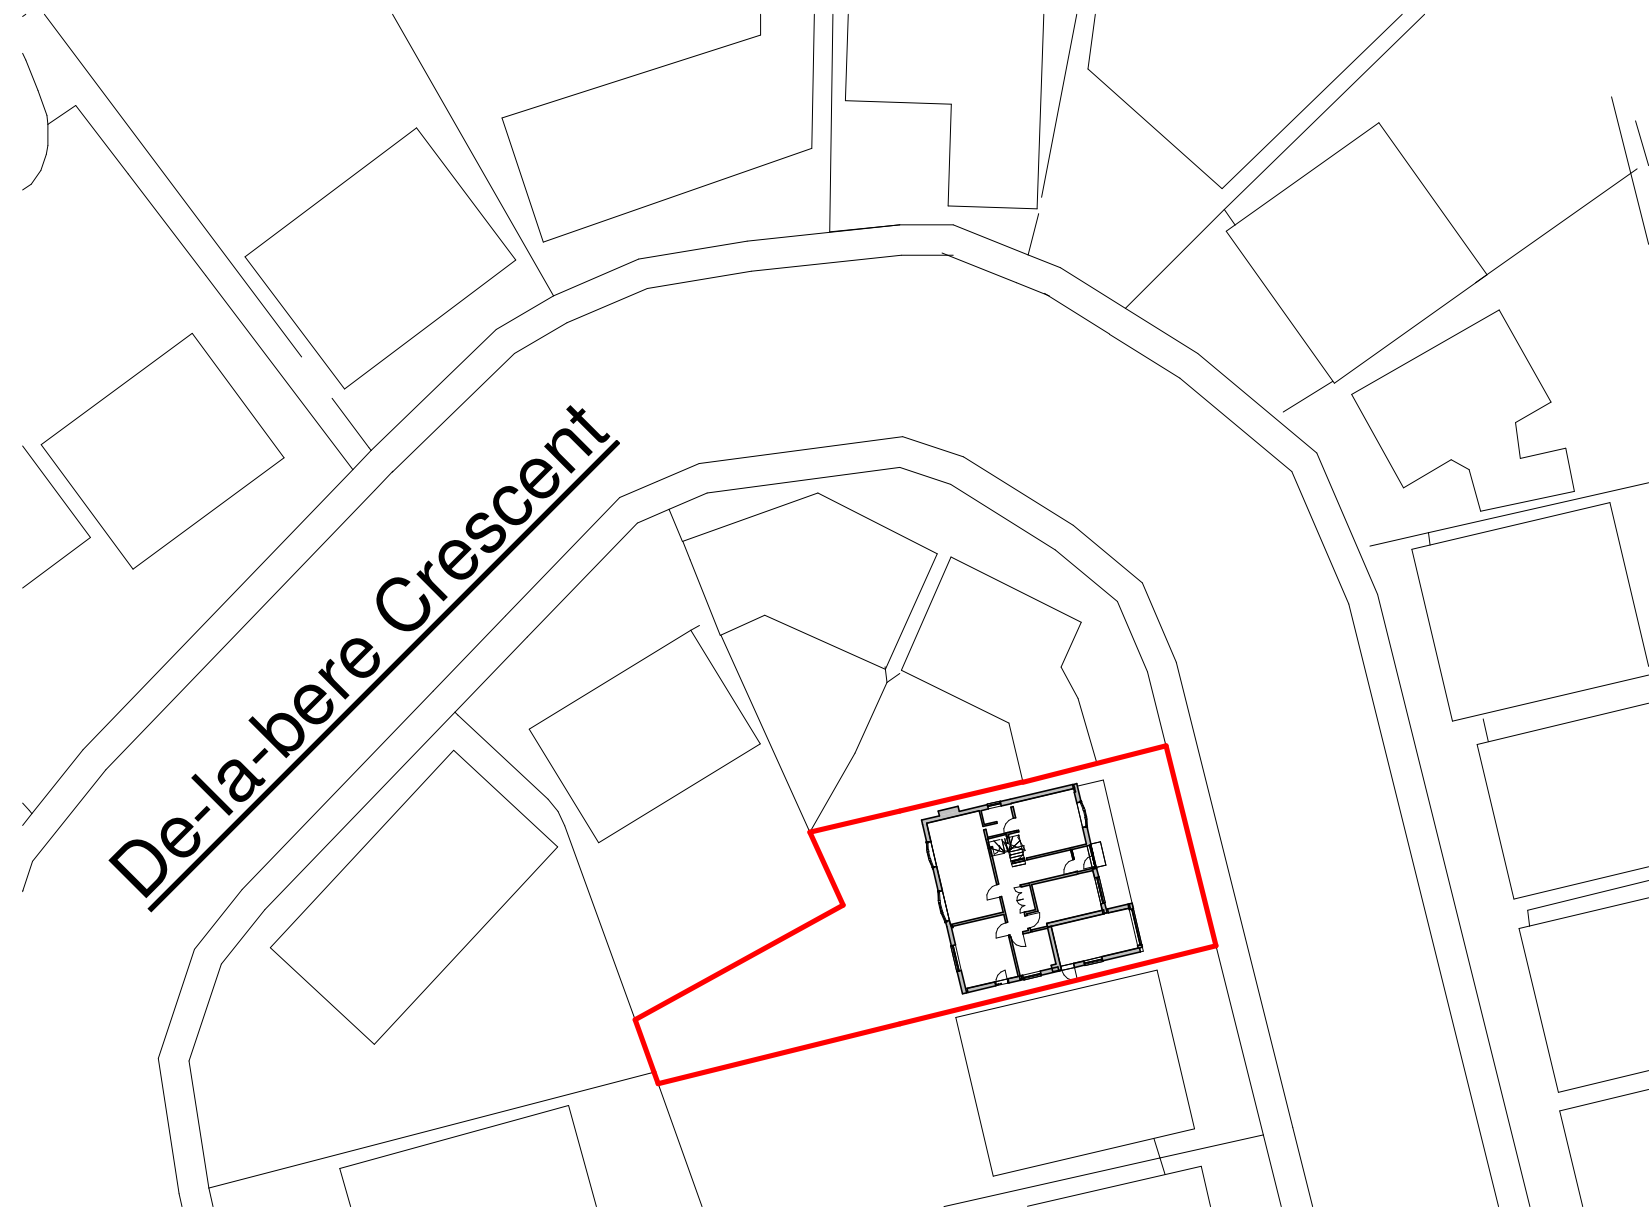


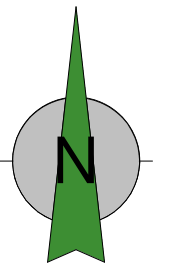

As Existing Block Plan @ Scale 1:500

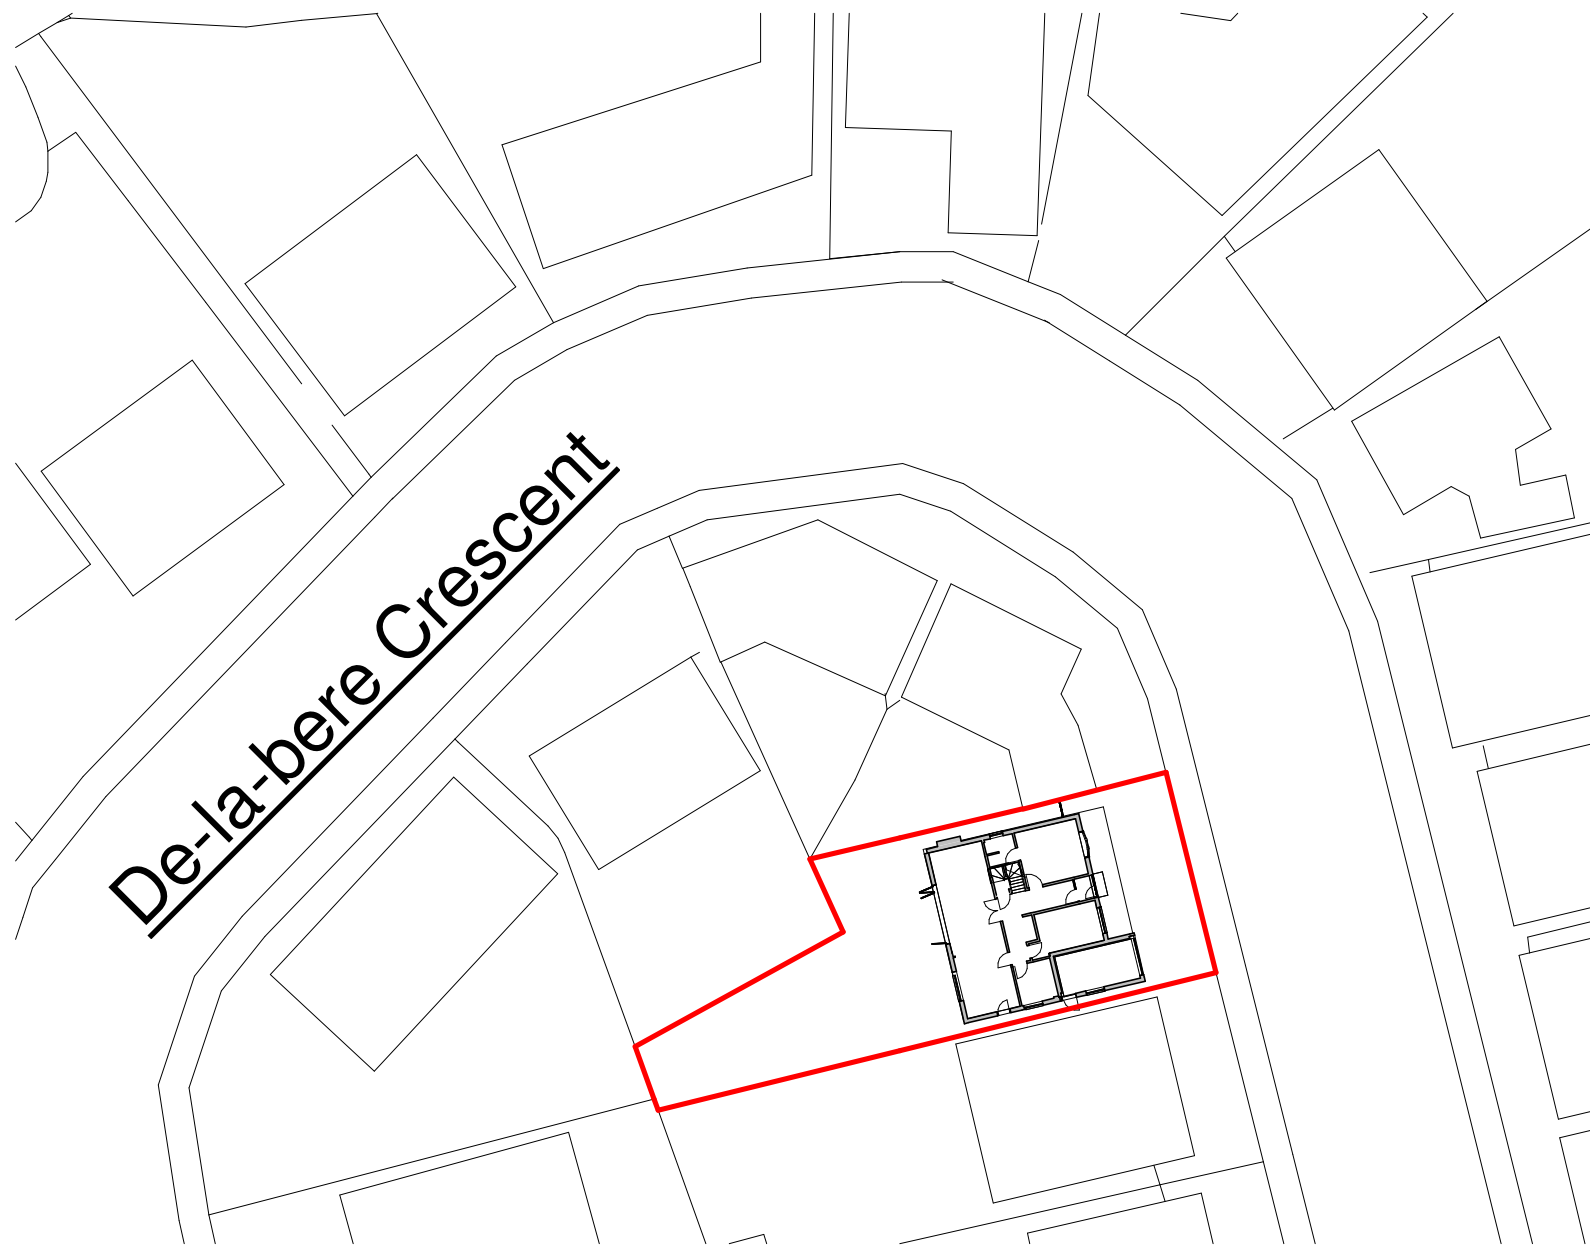

As Proposed Block Plan @ Scale 1:500

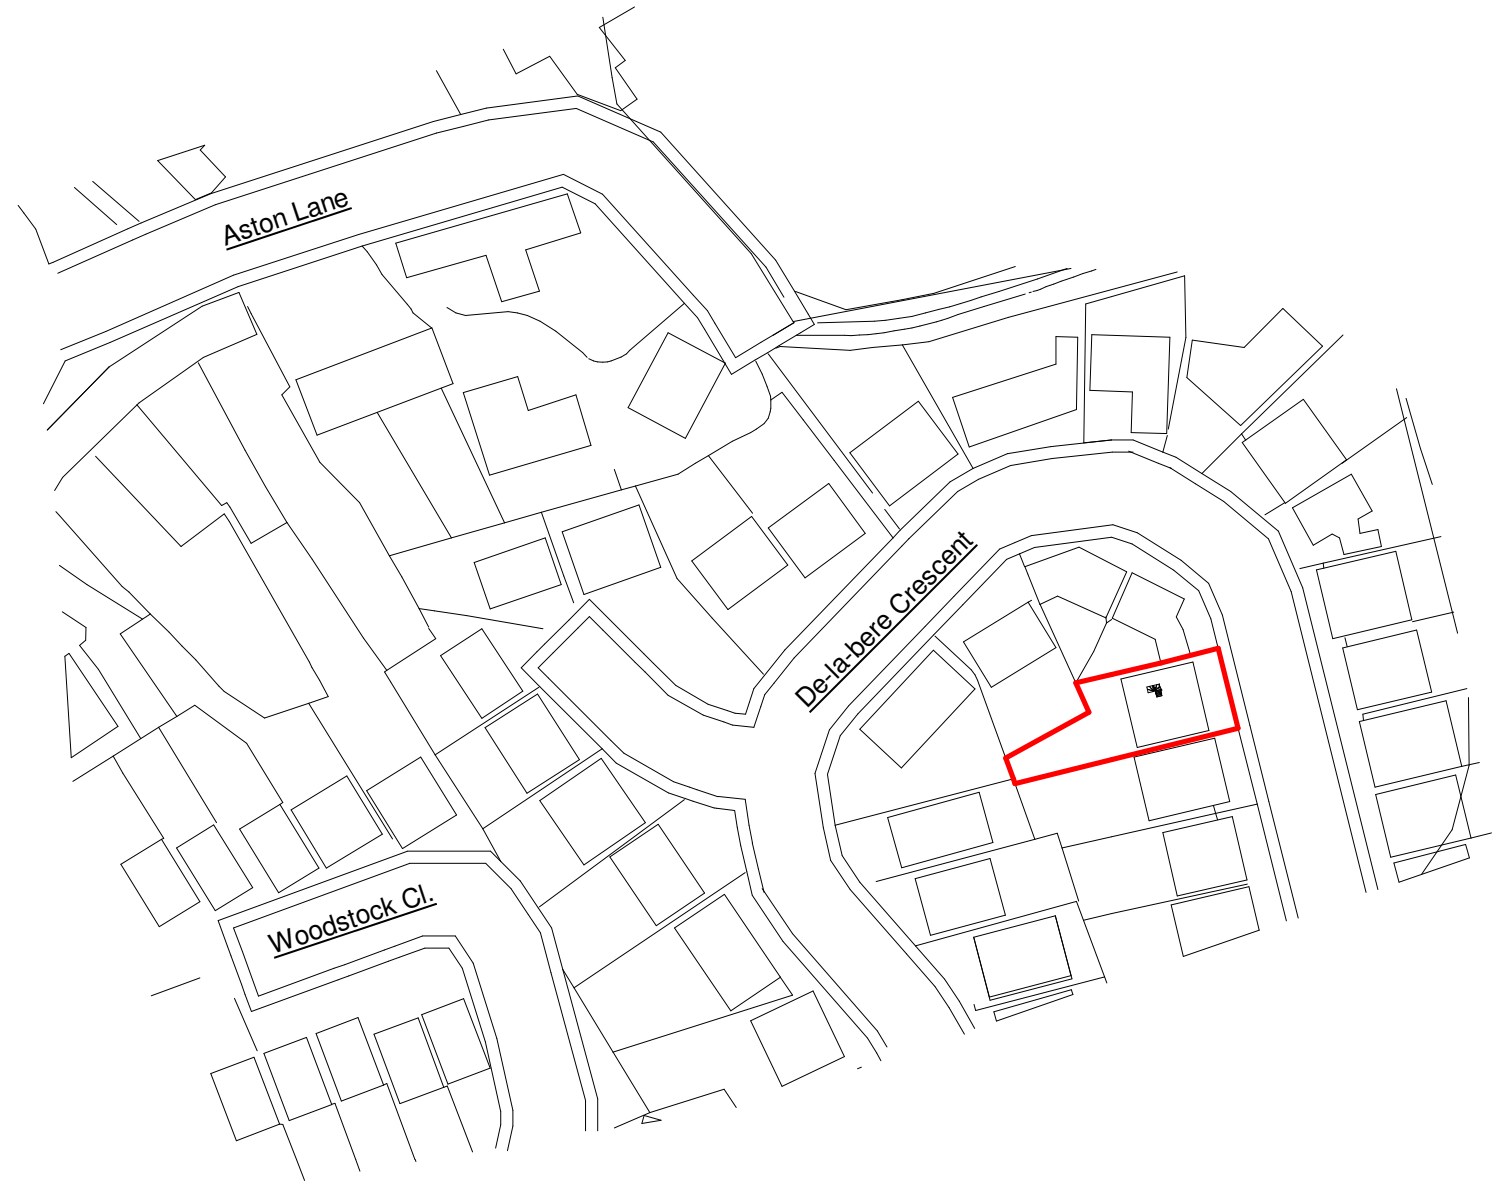

Location Plan @ Scale 1:1250



Client Beckett		
Project Title Alterations and Extensions De-la-bere Crescent Burbage		
Drawing Title Block & Location Plan		
Scale 1:500 & 1:1250	Date Aug 2025	Sheet A2
Author MS	Checked by ZLM	
THE COPYRIGHT OF THIS DRAWING IS VESTED IN HAYWARD ARCHITECTS LTD. REPRODUCTION IN ANY FORM EITHER IN WHOLE OR IN PART IS FORBIDDEN WITHOUT THE PRIOR WRITTEN PERMISSION OF THE COPYRIGHT HOLDER. DO NOT SCALE FROM DRAWING AND ONLY FIGURED DIMENSIONS ARE TO BE USED		

HAYWARD
architects

19 Station Road
Hinckley
Leicestershire
LE10 1AW

Tel: 01455 635 665
www.haywardarchitects.co.uk

Job No. 25/19	Drawing No. 04
Status Planning	