


Location Plan

Site Address: 9, Equity Road East, Earl Shilton, LE9 7FZ

Date Produced: 14-Jul-2026

Scale: 1:1250 @A3

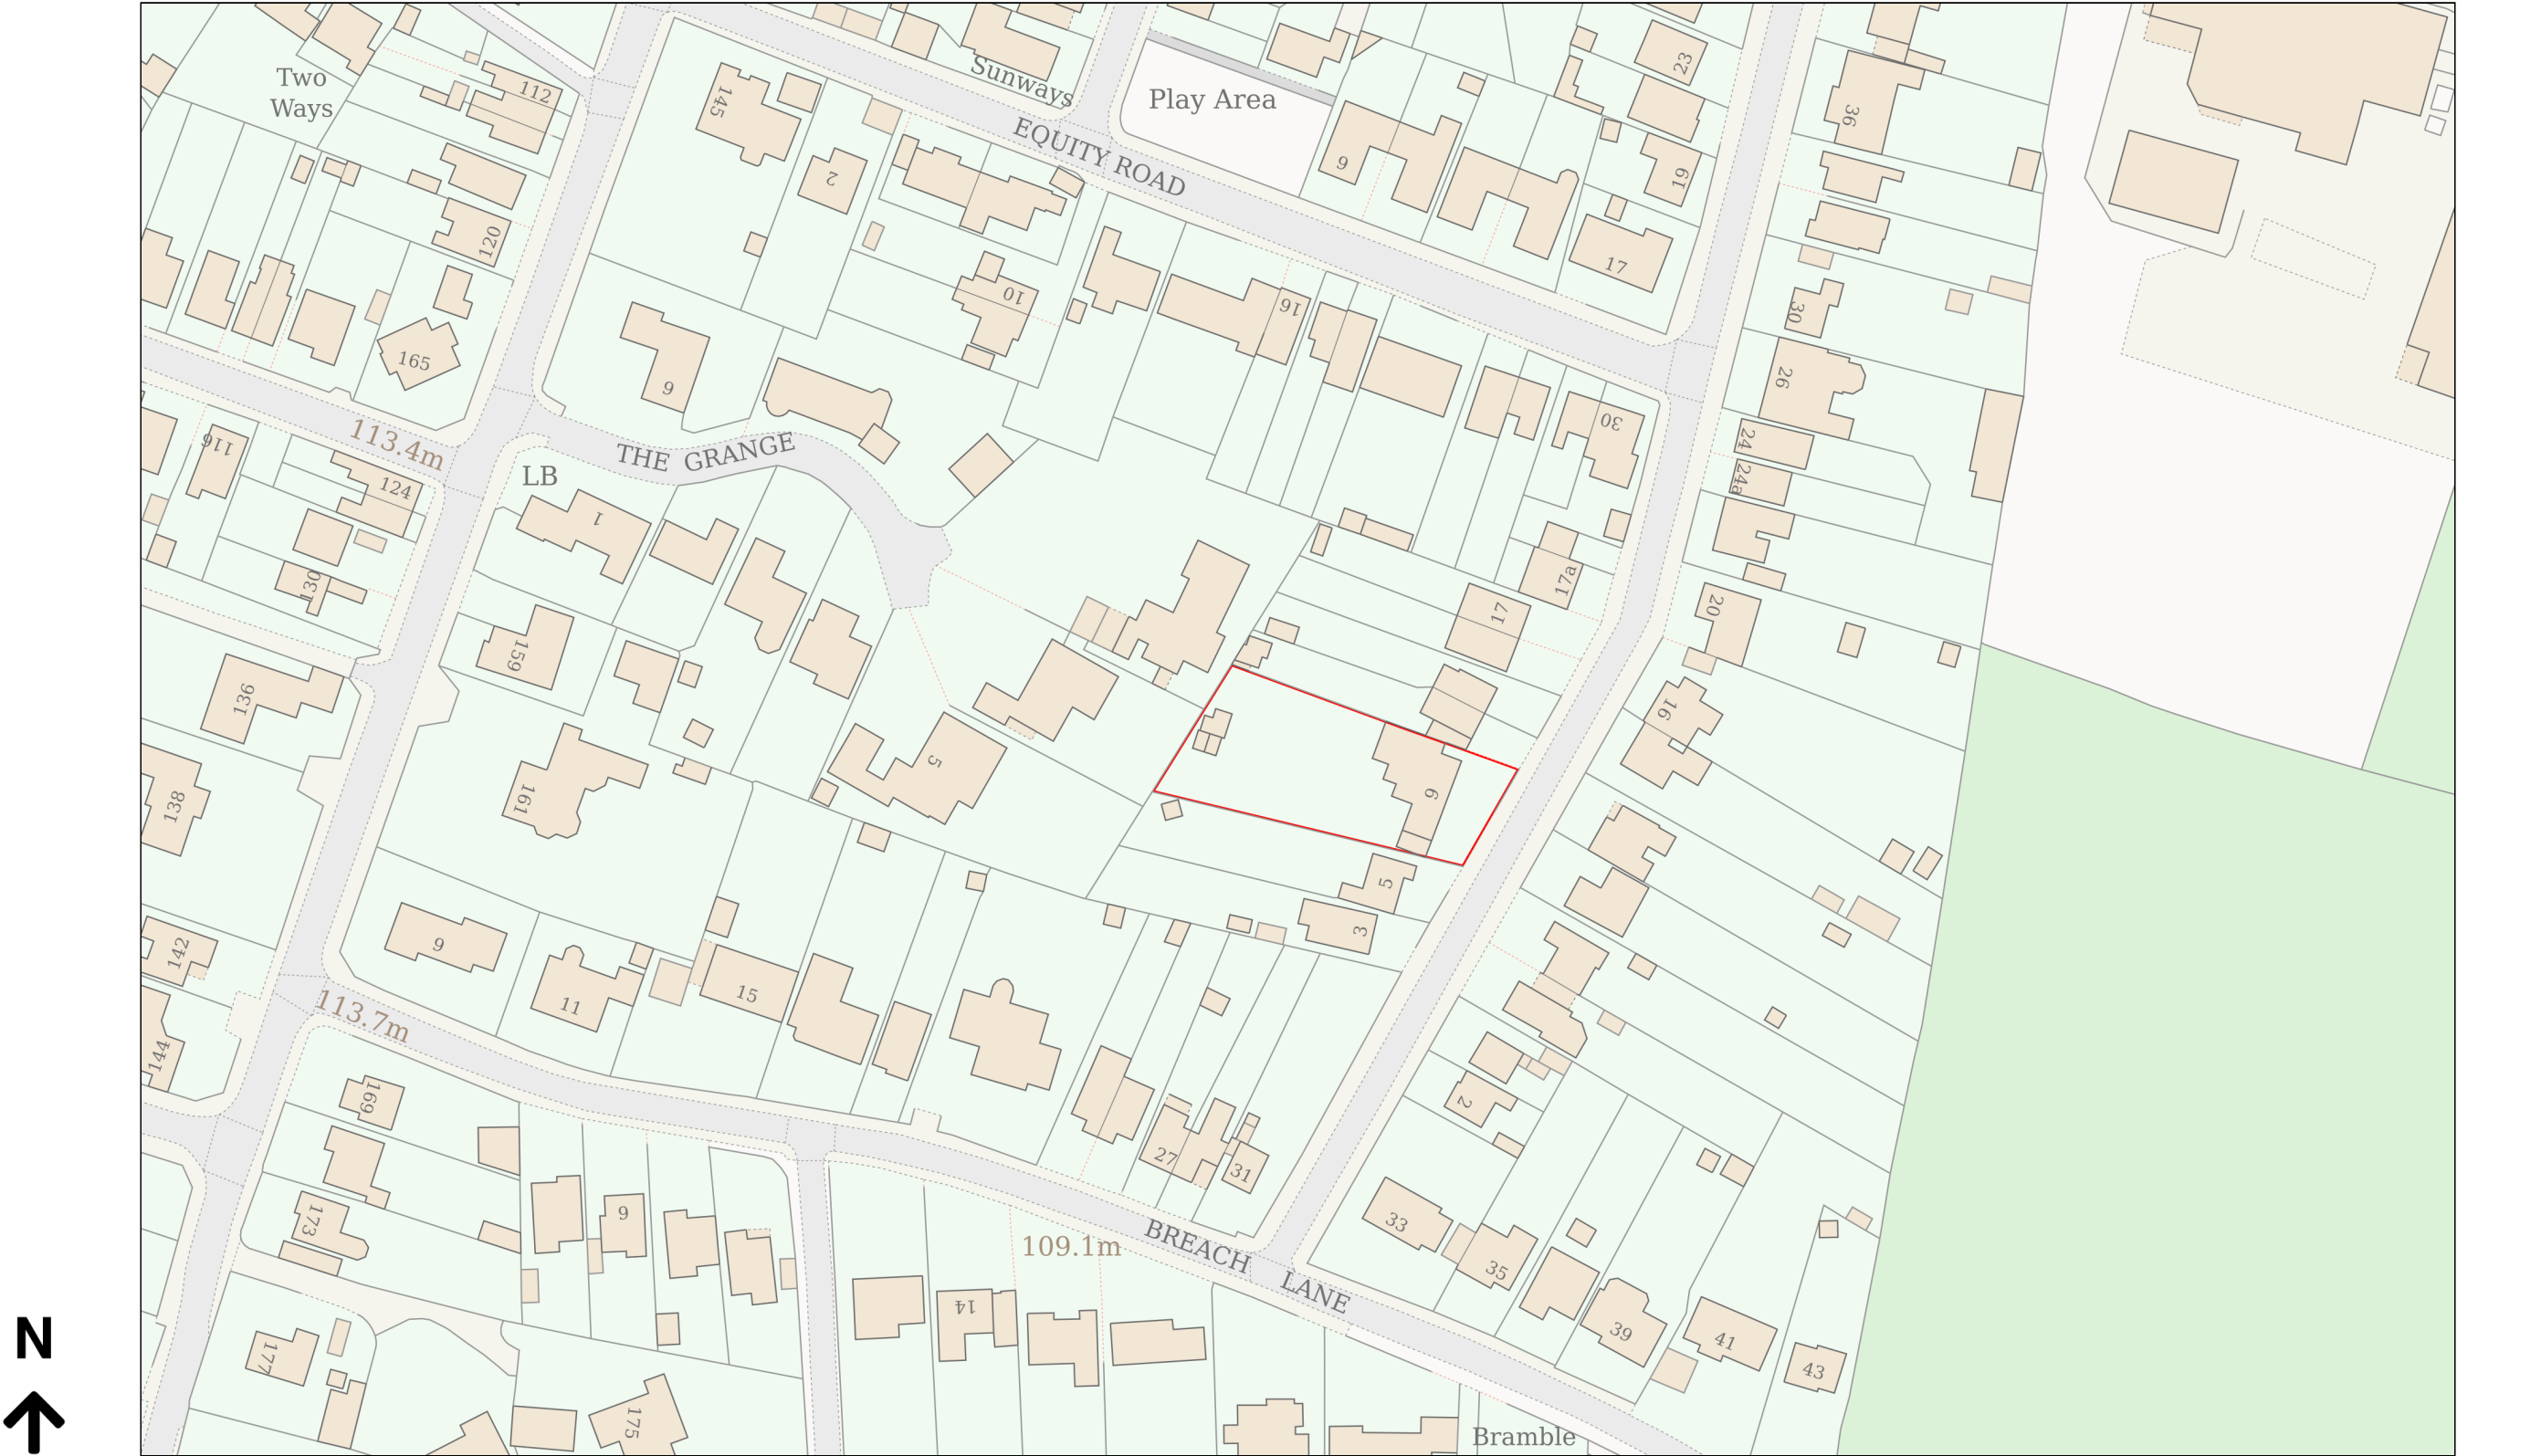

Planning Portal Reference: PP-15082570v1

