
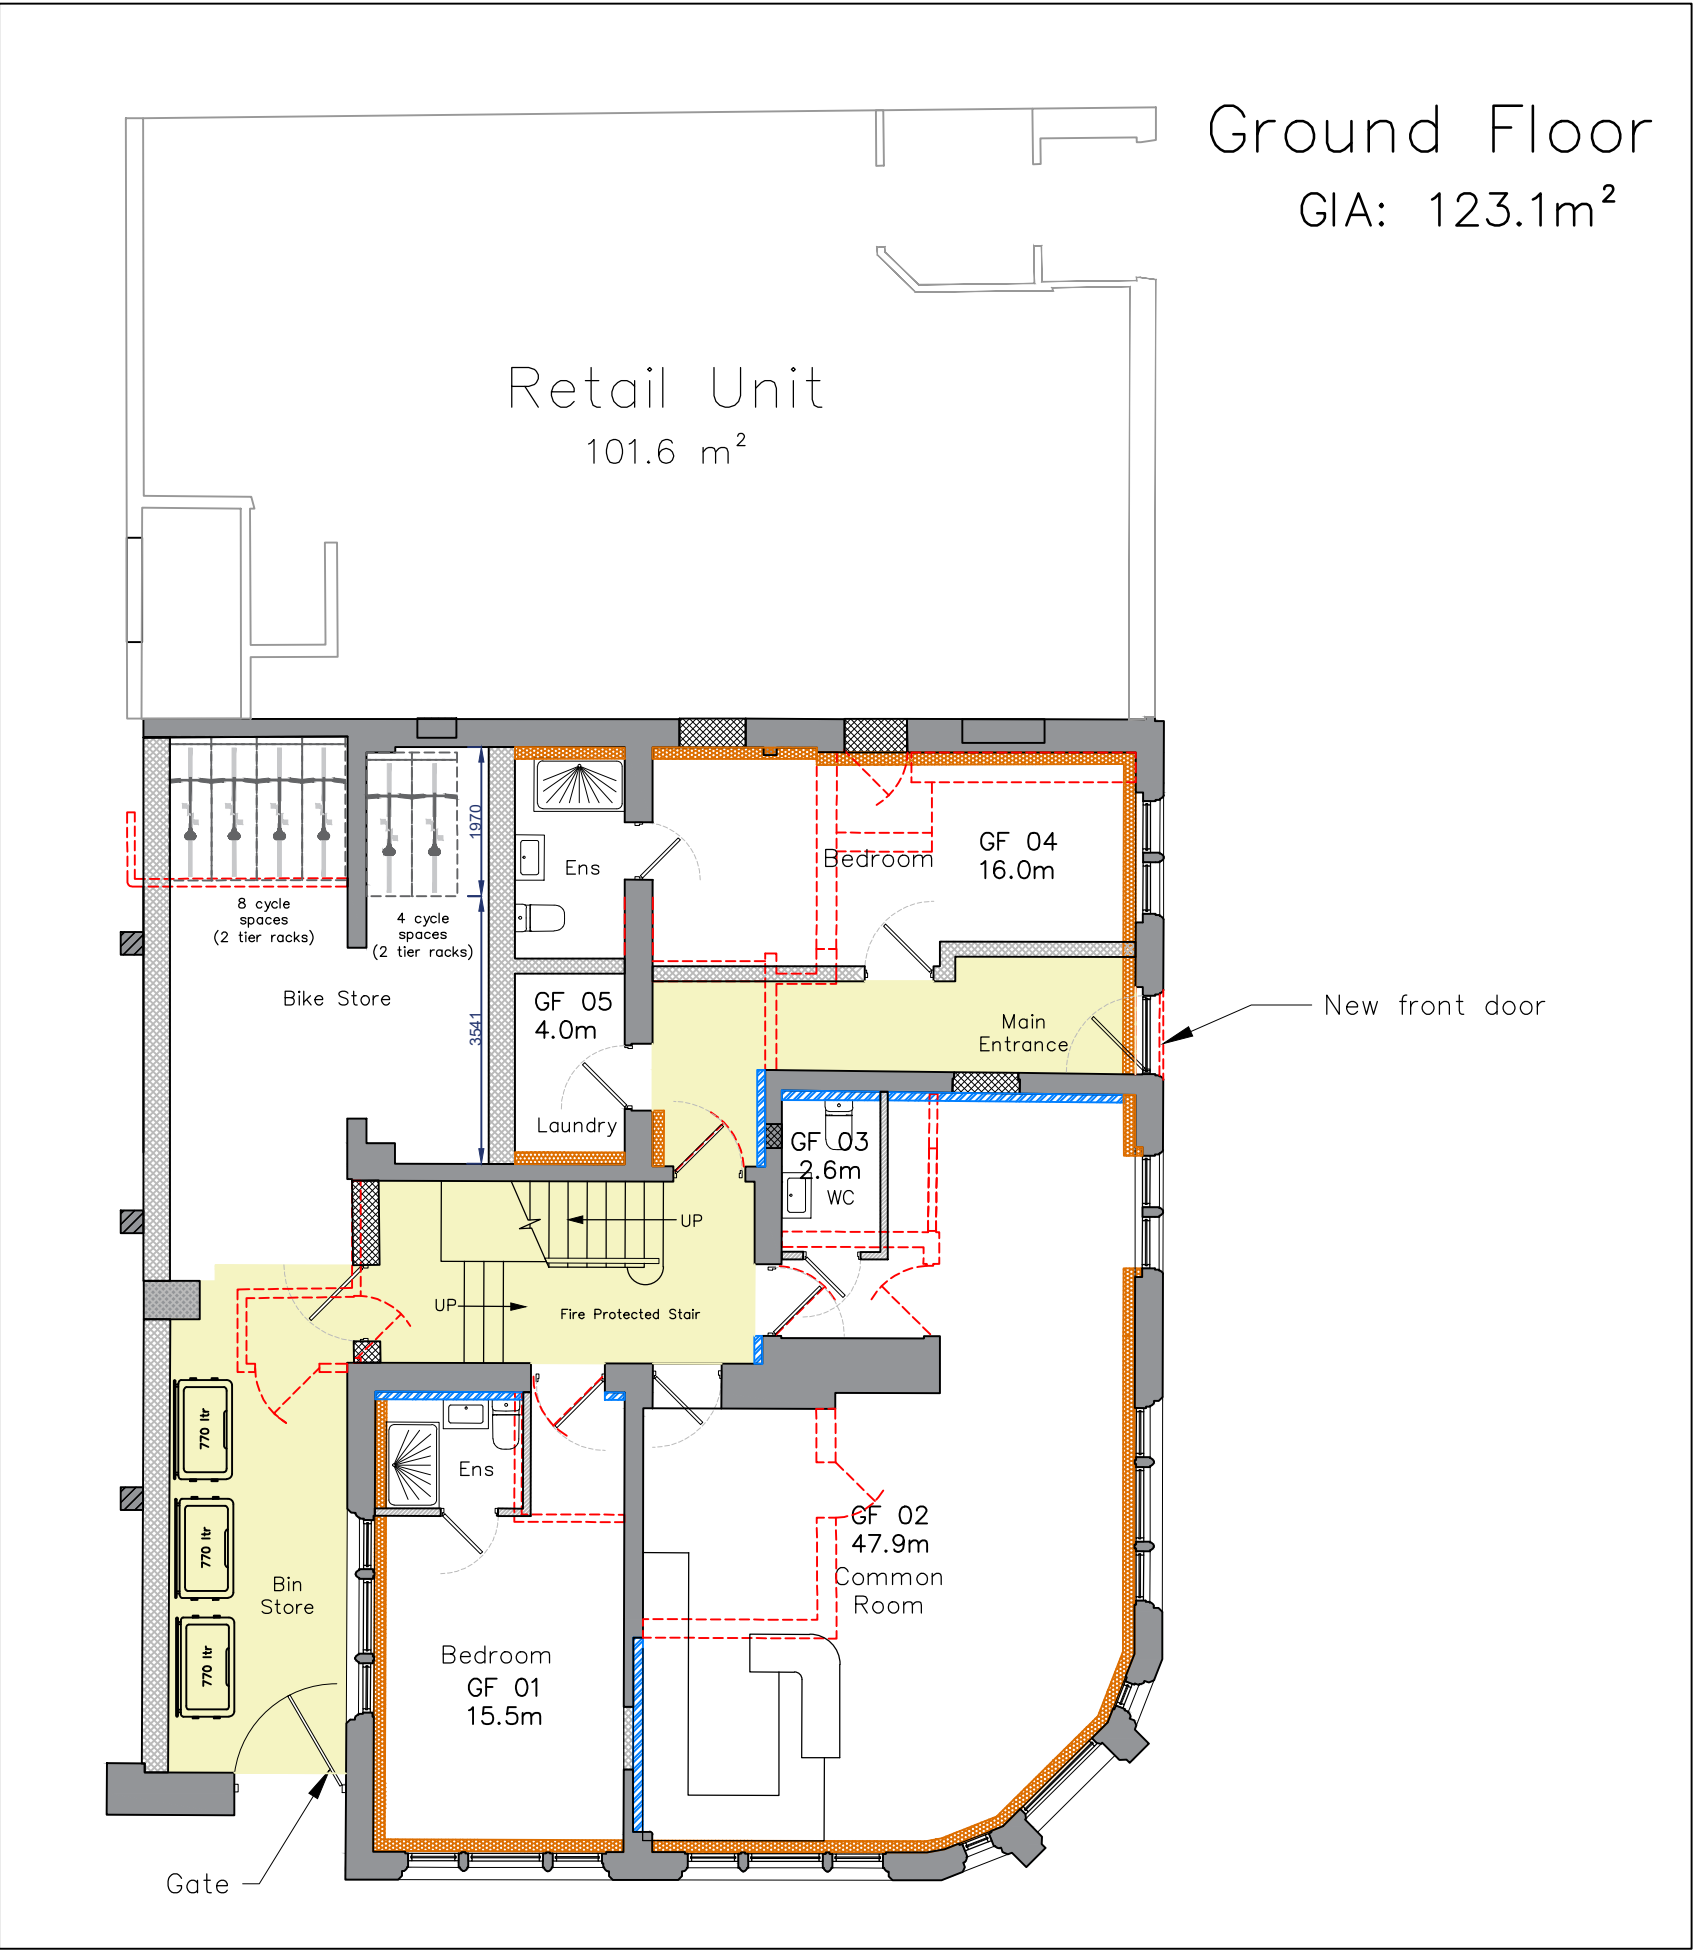
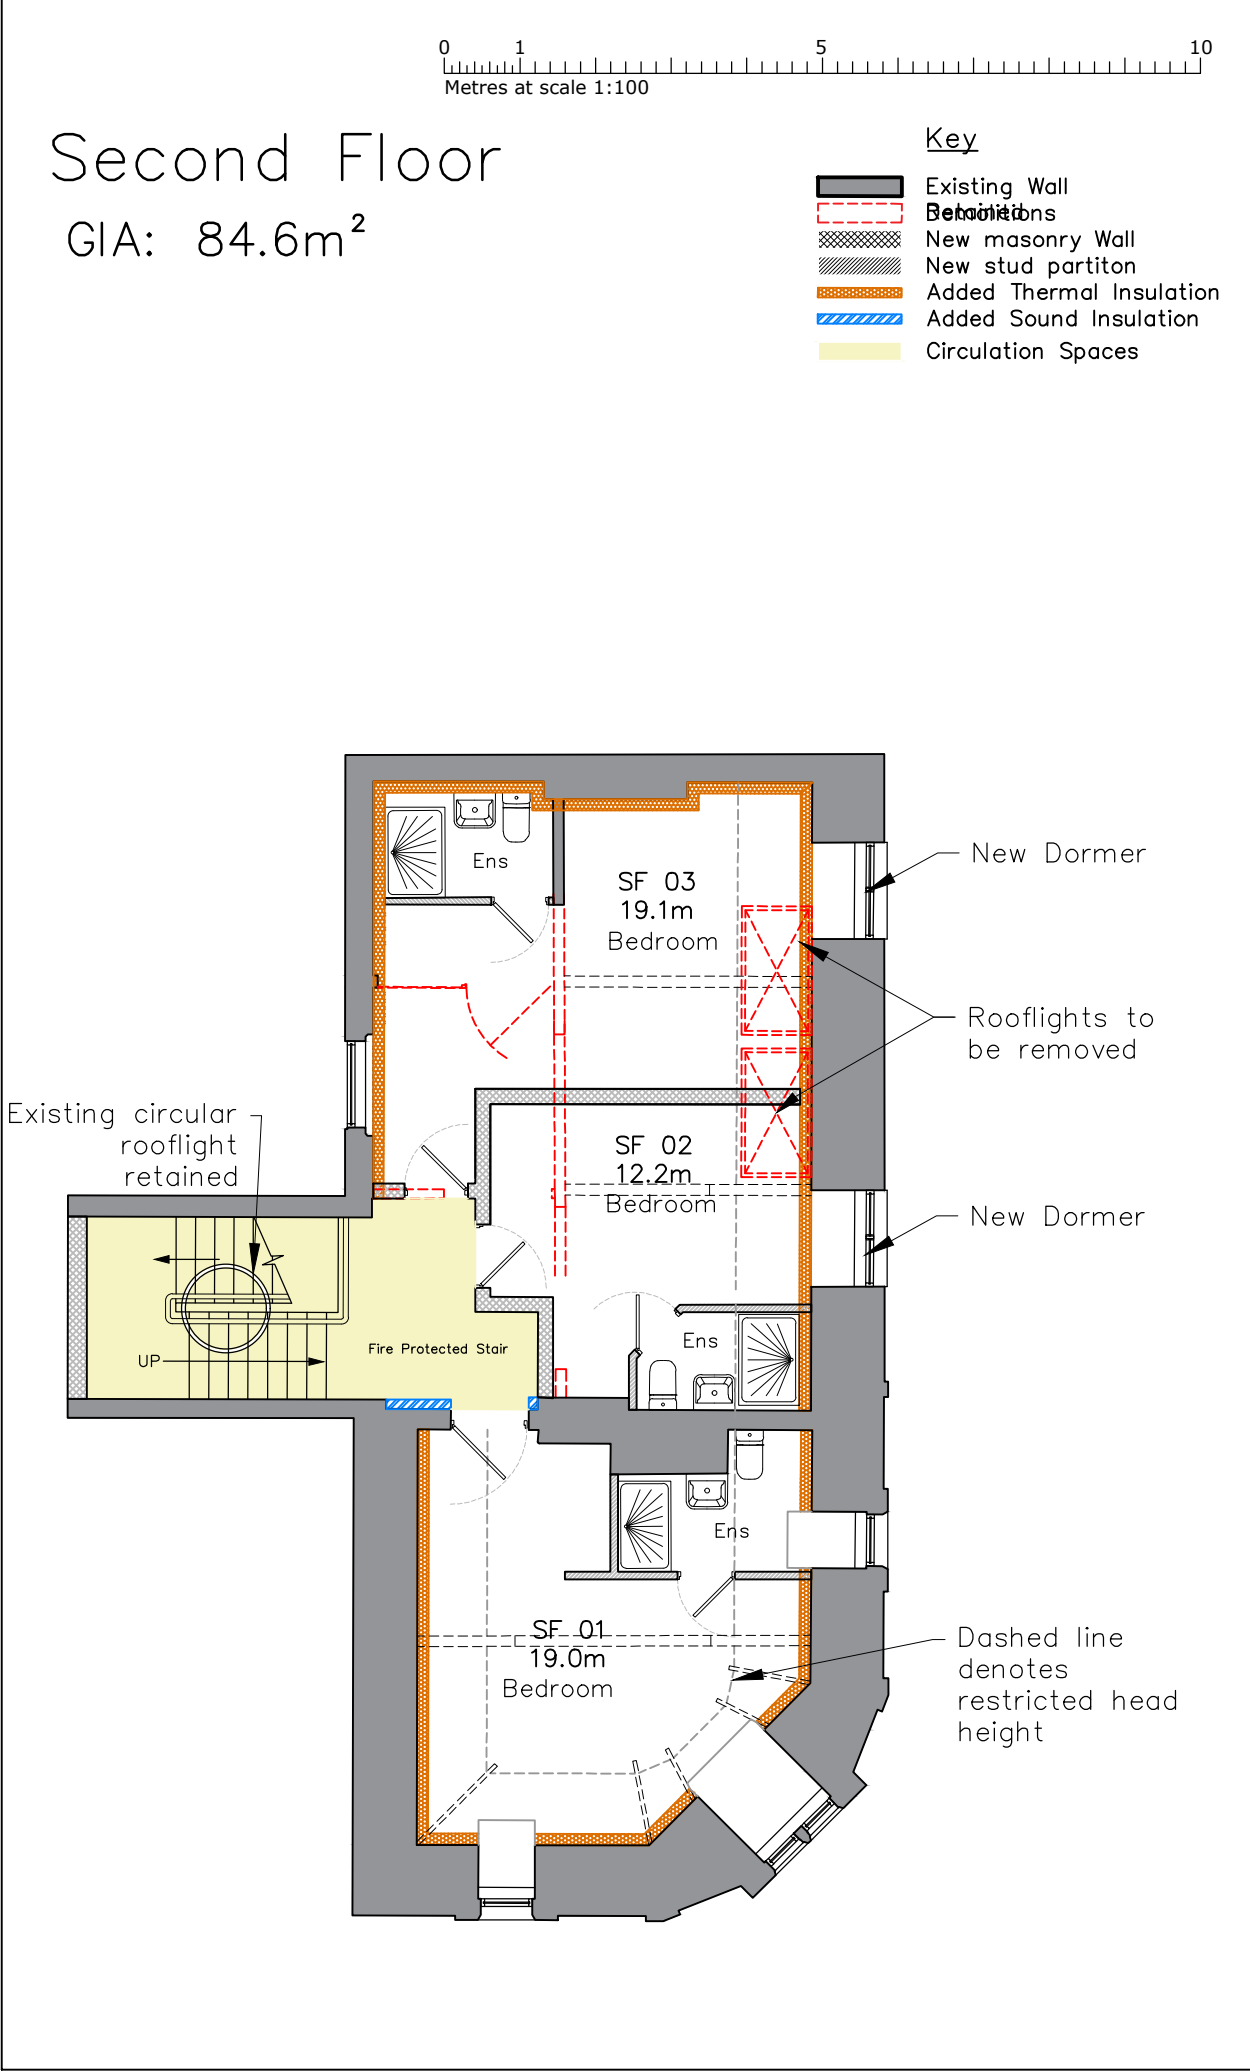


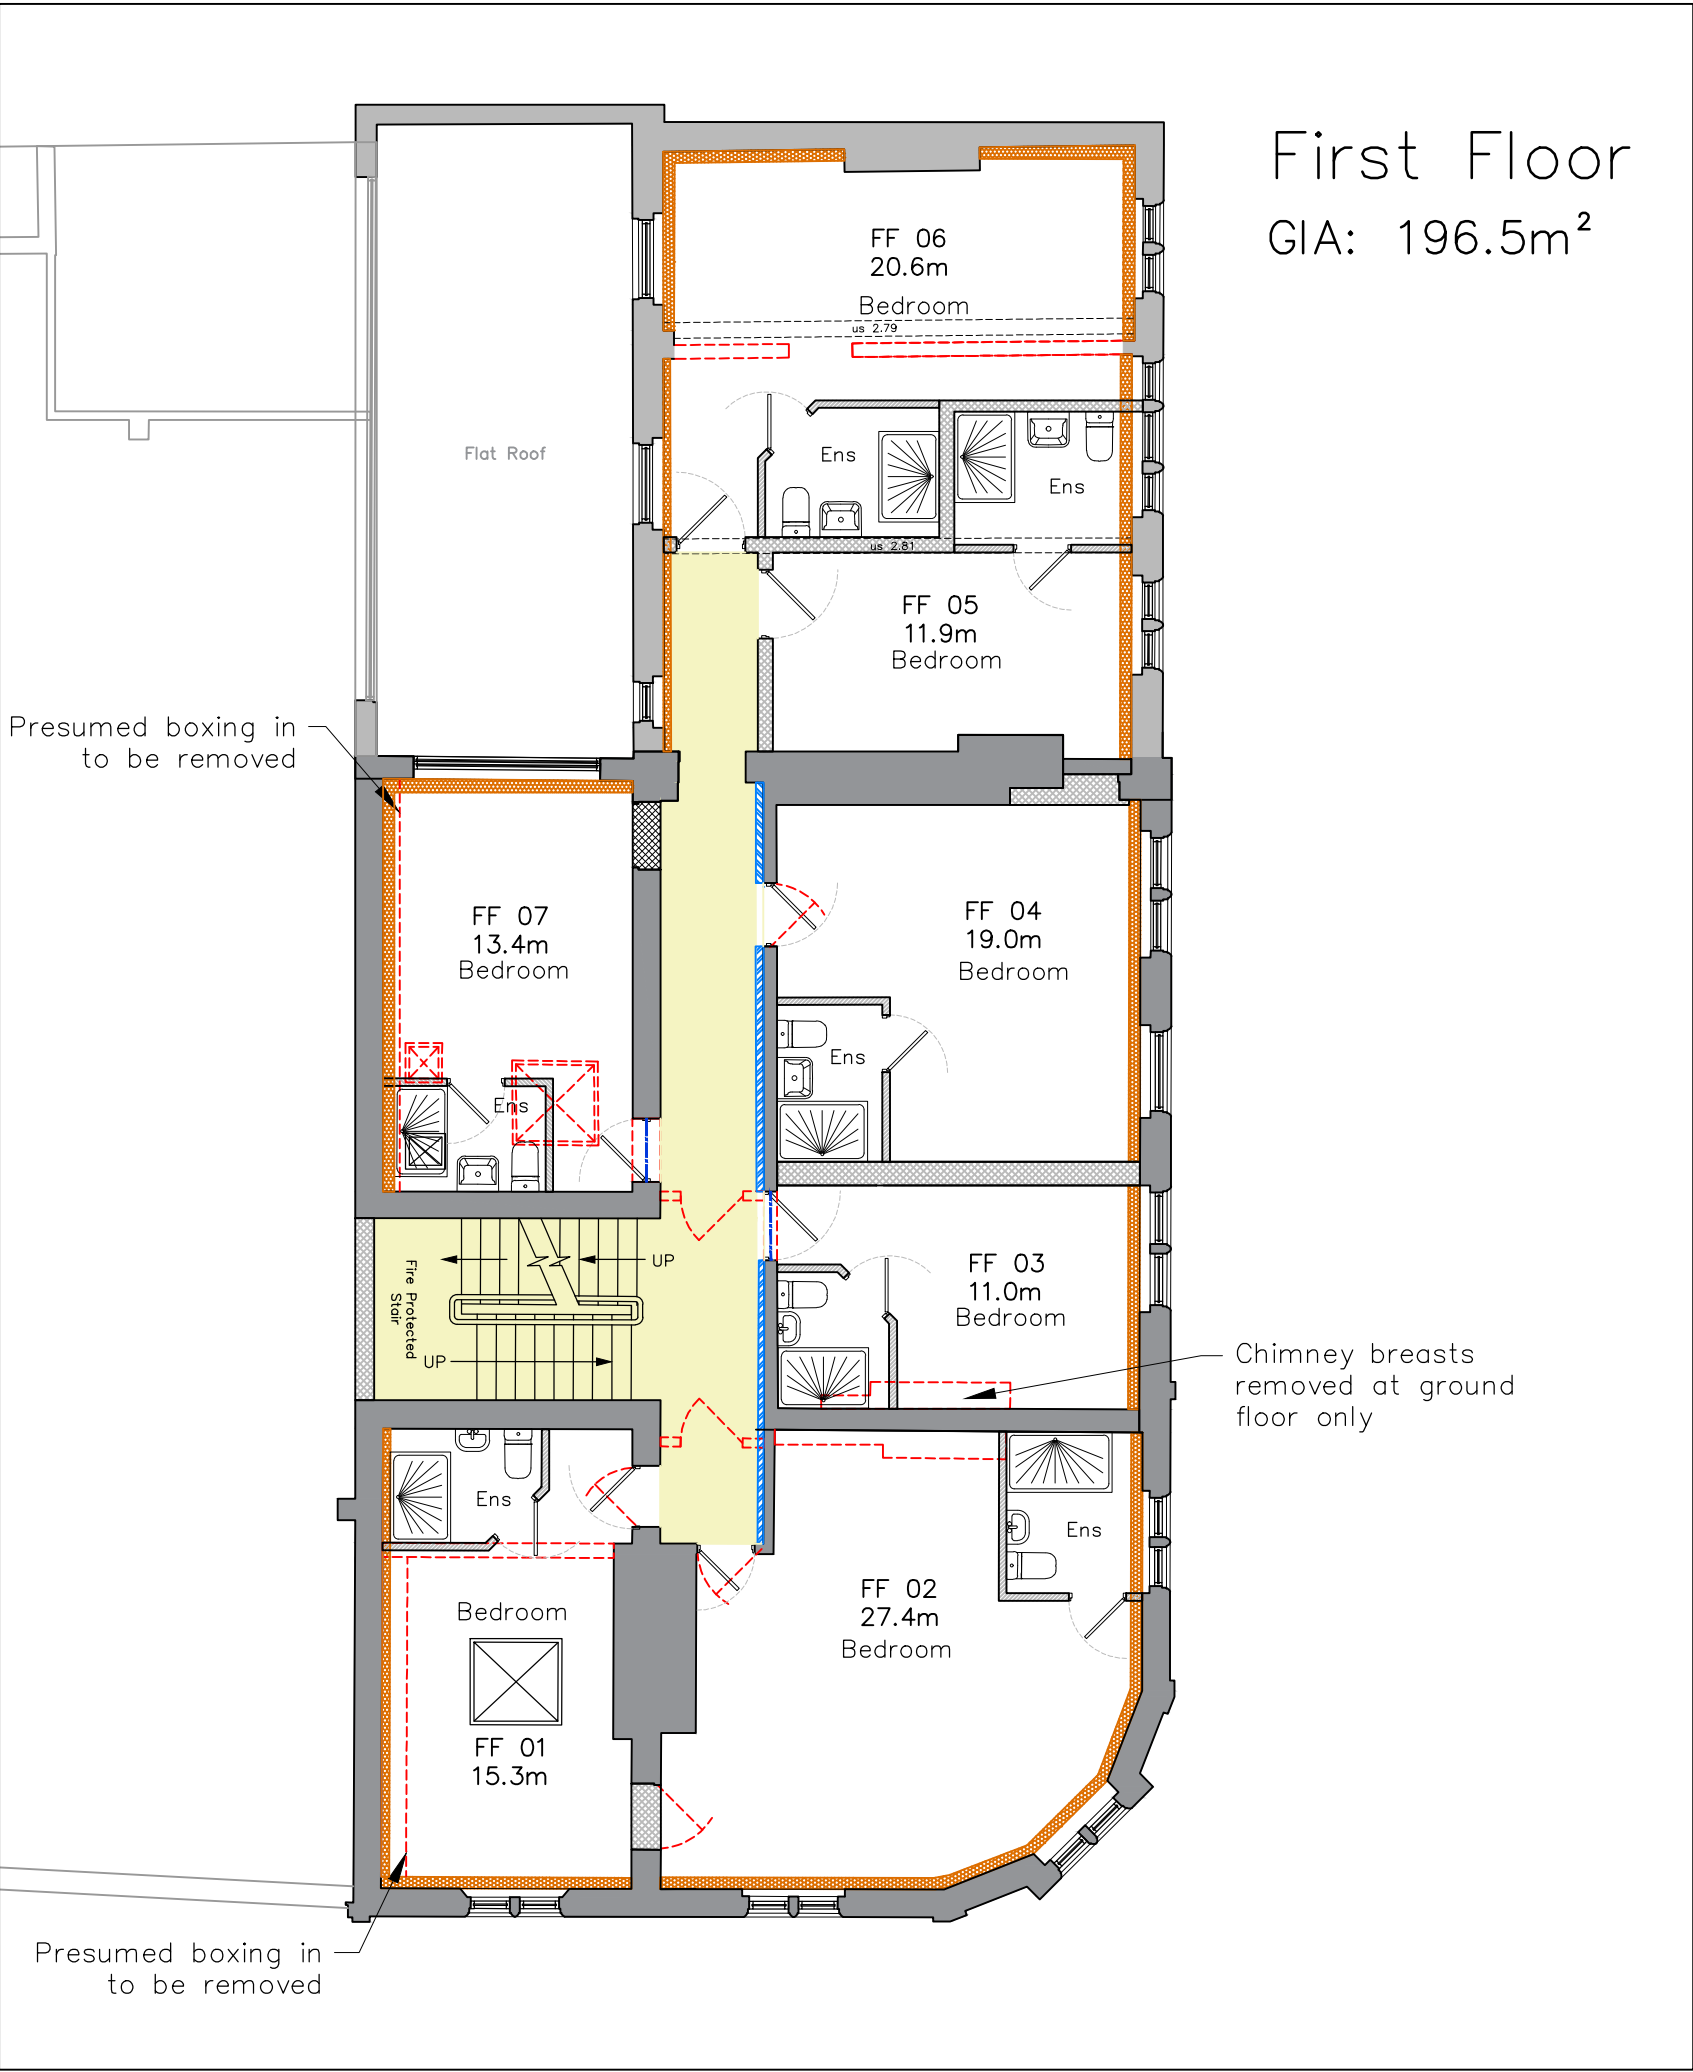

25-69-SCH01-D The Old Post Office, Hinckley

Room Schedule			
	Area (m ²)	Use	Note
Second Floor	SF01 19	Bedroom	
	SF02 12.2	Bedroom	New Dormer
	SF03 19.1	Bedroom	New Dormer
First Floor	FF01 15.3	Bedroom	
	FF02 27.4	Bedroom	
	FF03 11	Bedroom	
	FF04 19	Bedroom	
	FF05 11.9	Bedroom	
	FF06 20.6	Bedroom	
	FF07 13.4	Bedroom	
Ground Floor	GF01 15.5	Bedroom	
	GF02 47.9	Common Room	
	GF03 2.6	Communal WC	
	GF04 16	Bedroom	
	GF05 4	Laundry	Nowindows
Total Bedrooms:		12	

NOTE: All areas exclude ensuites

Rev	Date	By	Description
A	30.03.26	JET	Window note removed
B	10.07.26	ZLM	Bedroom GF 03 included in common room area

Drawing No: 25-69-PT2-PL02-B

Scale: 1:100@A2

Drawn By: JET

Date: 18.12.25

Drawing Status: Planning Application

hayward
ARCHITECTS LTD

19 Station Rd
Hinckley
Leicestershire
LE10 1AW

Tel: 01455 635665
Fax: 01455 618971
www.hayward-architects.co.uk

THE COPYRIGHT OF THIS DRAWING IS VESTED IN HAYWARD ARCHITECTS LTD.
REPRODUCTION IN ANY FORM, EITHER IN WHOLE OR IN PART IS FORBIDDEN
WITHOUT THE PRIOR WRITTEN PERMISSION OF THE COPYRIGHT HOLDER.