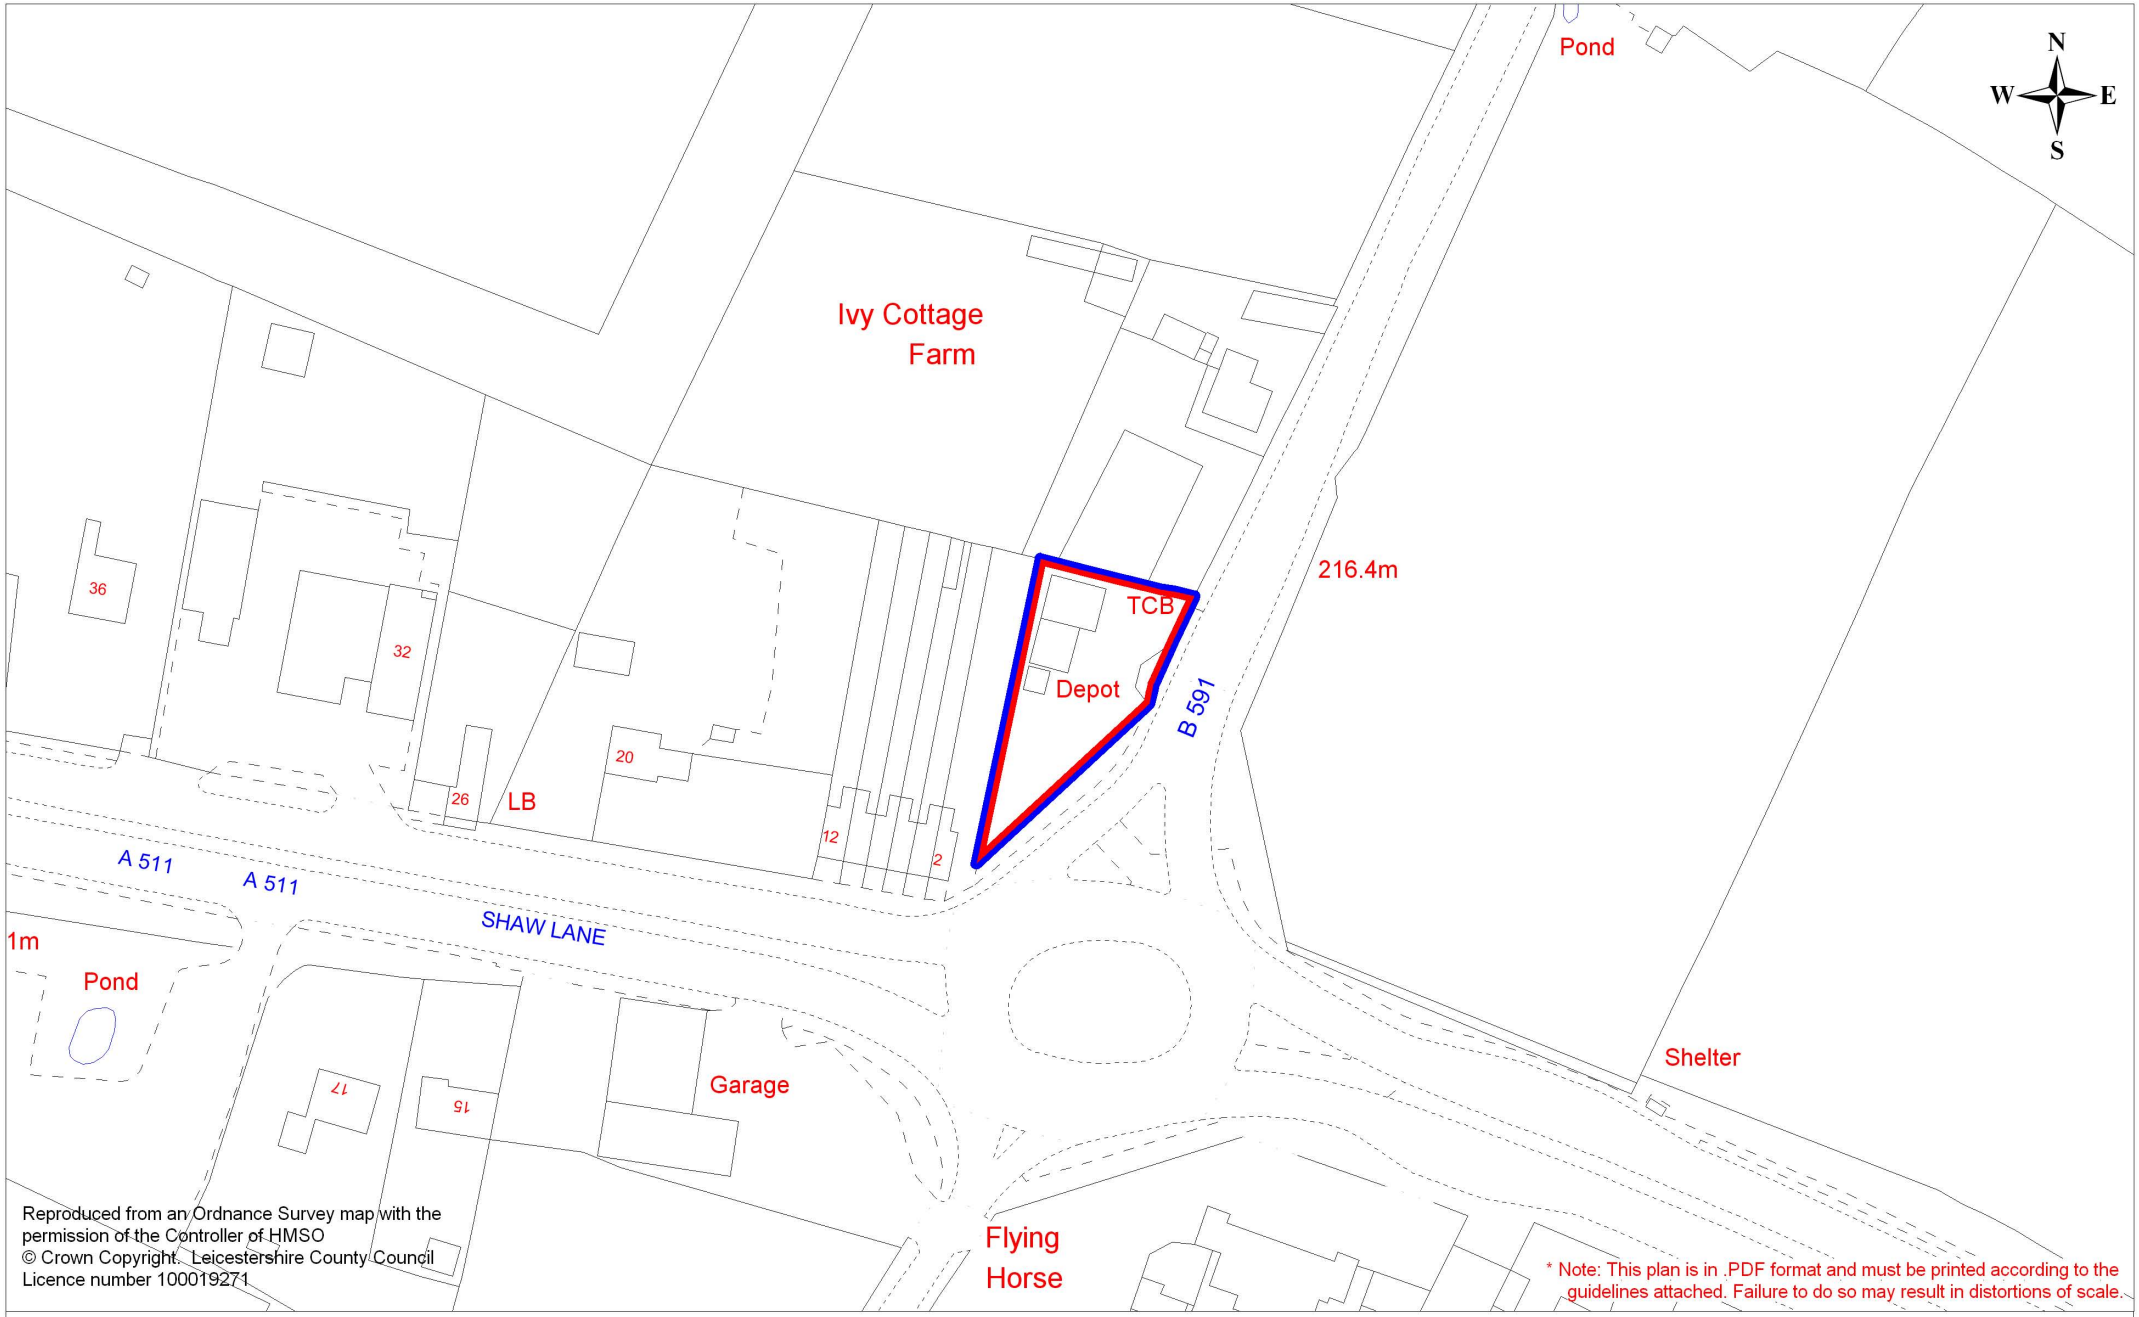

Reproduced from an Ordnance Survey map with the permission of the Controller of HMSO
© Crown Copyright. Leicestershire County Council
Licence number 100019271

* Note: This plan is in .PDF format and must be printed according to the guidelines attached. Failure to do so may result in distortions of scale.

Markefield Highways Depot

Shaw Lane, Markfield : UPRN 1184

Approx Scale 1:1250 @ A4 Landscape
(Planning_App_June_2009)

Compiled by J. Sproston
10 June 2009

Leicestershire County Council

Property Services
Corporate Resources Department
County Hall, Glenfield.
Leicester. LE3 8RE
Tel:0116 232 3232